PRELIMINARY ISSUE
THIS PLAN ISSUED FOR
ADVANCE INFORMATION ONLY

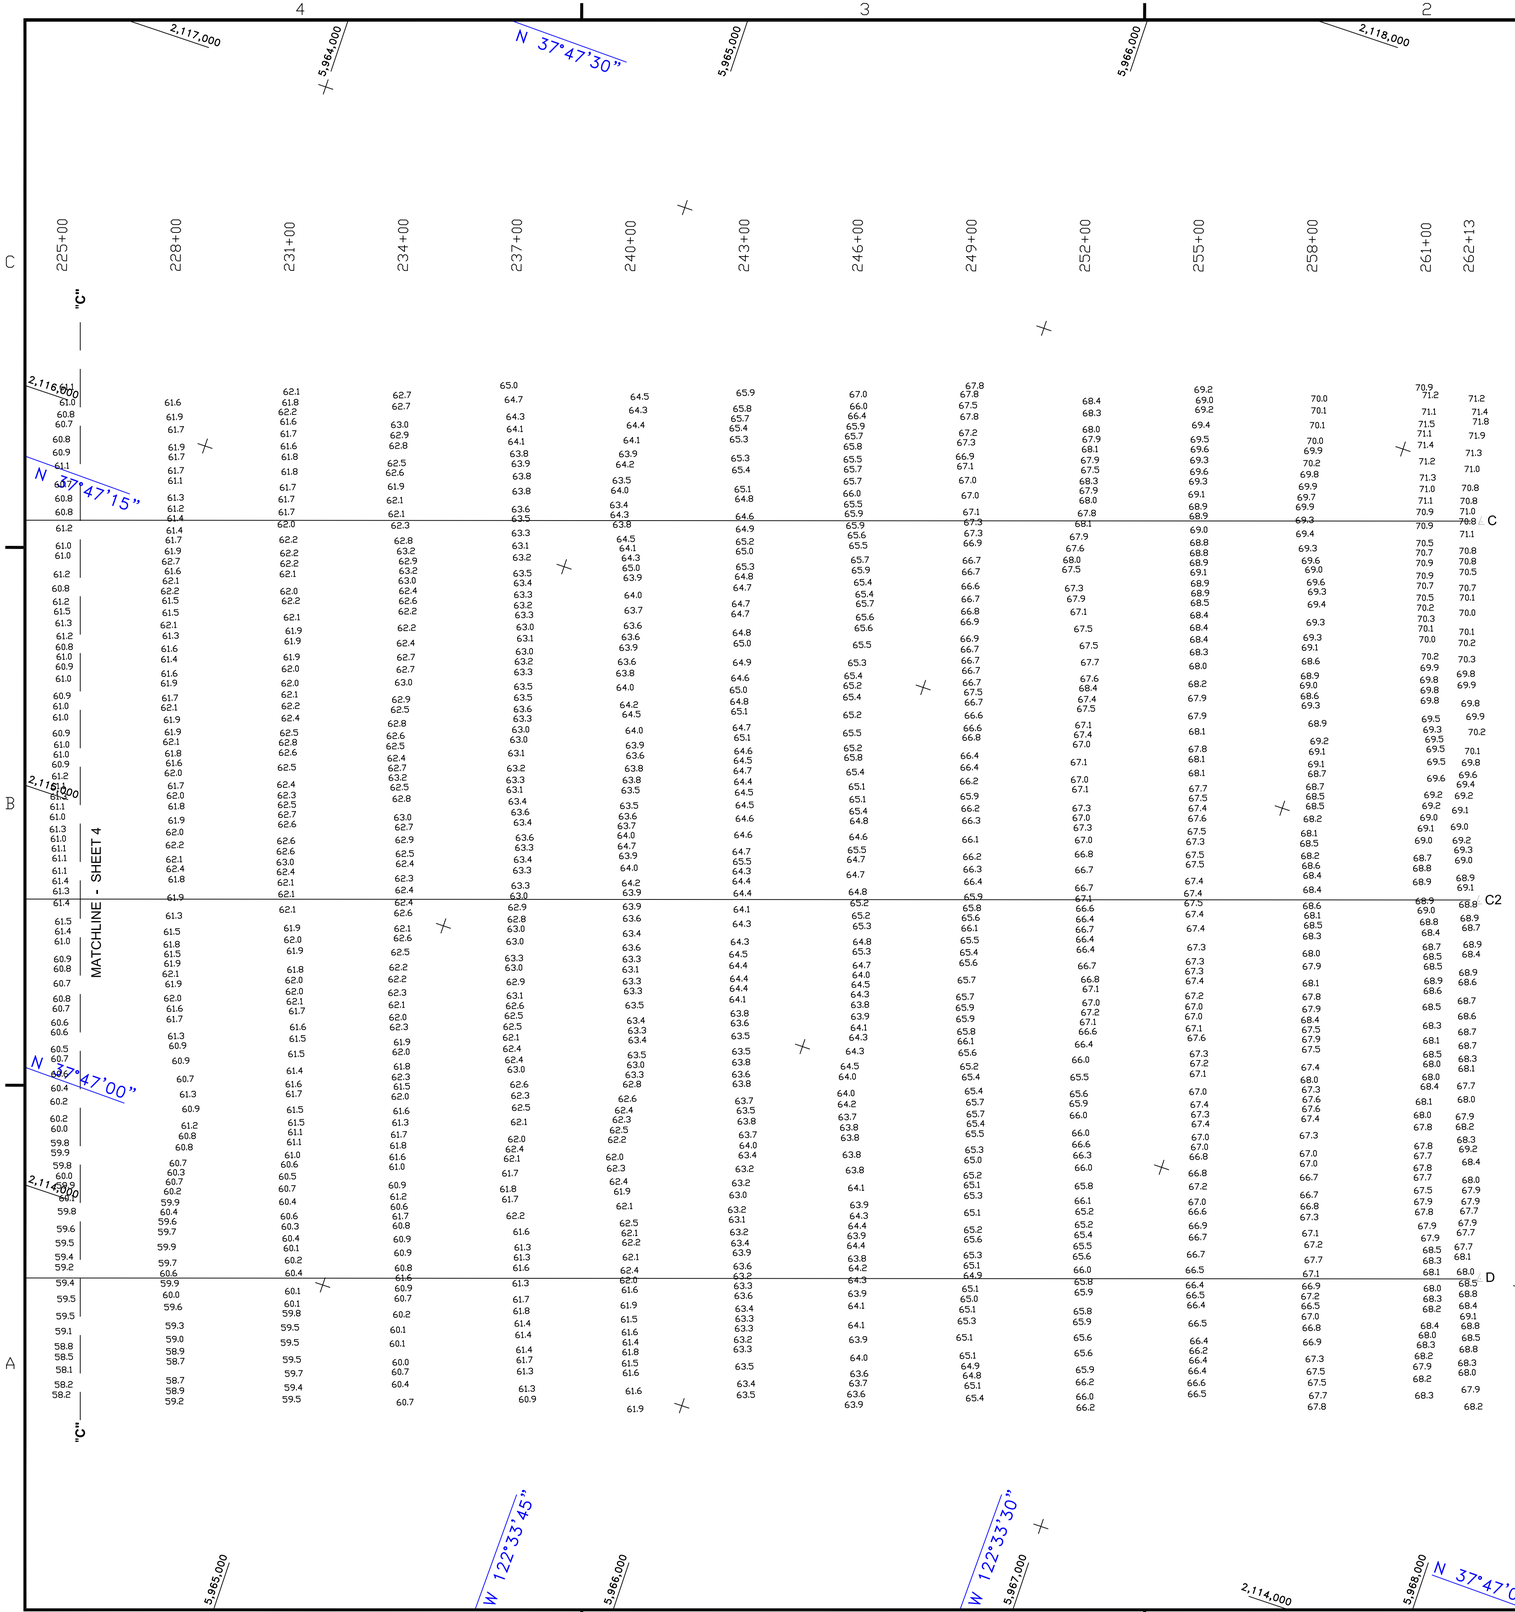

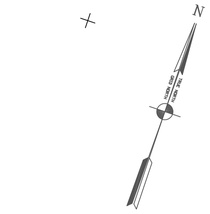

SHEET INDEX

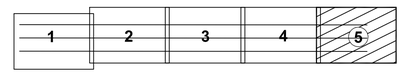

GRAPHICS SCALE 1" = 200'

US Army Corps of Engineers
San Francisco District
1455 Market Street
San Francisco, CA 94103

Mark	Description	Date	Appr.

SUBMITTED: PDT	DESIGNED BY: PDT	CHECKED BY: PDT	DRAWN BY: PDT
Hydro Survey Team Leader	DATE: 7/10/2013	SHEET NO. 5 OF 5	DRAWING NO. 1 2
APPROVAL RECOMMENDED: Chief, Hydro Survey Section	PREPARED UNDER THE DIRECTION OF JOHN K. BAKER LT. COLONEL, C.E., DISTRICT ENGINEER		
APPROVED: Chief, Construction Branch			

CALIFORNIA
SAN FRANCISCO BAR
SAN FRANCISCO MAINSHIP CHANNEL
POSTDREDGE SURVEY
21–22 JUNE & 09 JULY 2013

Sheet reference number
C5