PRELIMINARY ISSUE
THIS PLAN ISSUED FOR ADVANCE INFORMATION ONLY

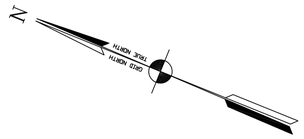

MATCHLINE - SHEET 3

MATCHLINE - SHEET 1

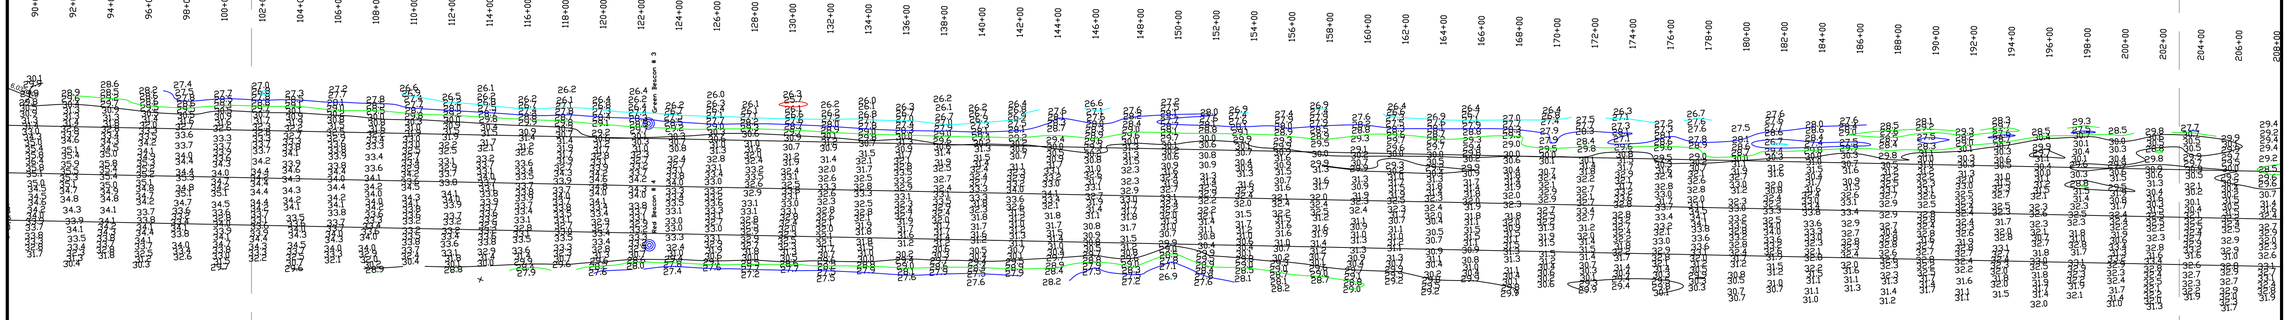

SHEET INDEX

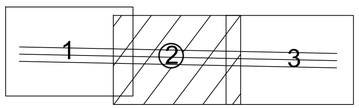

GRAPHICS SCALE 1" = 400'

400' 0 200' 400' 800' 1600'

US Army Corps of Engineers
San Francisco District
1455 Market Street
San Francisco, CA 94103

Mark	Description	Date	Appr.

DESIGNED BY:		CHECKED BY: PDT	DRAWN BY: PDT
DATE: 06/09/2011	SHEET NO. 2 OF 3	DRAWING NO. 54	2 XXX

PREPARED UNDER THE DIRECTION OF
TORREY A. DICIRO
LT. COLONEL, C.E., DISTRICT ENGINEER

SUBMITTED: PDT	
Hydro. Survey Team Leader APPROVAL:	
Chief, Operations Section APPROVAL RECOMMENDED:	
Chief, Construction Branch	

CALIFORNIA
SAN MATEO COUNTY

SAN BRUNO SHOAL
CONDITION SURVEY
6-8 JUNE 2011

Sheet reference number
C2