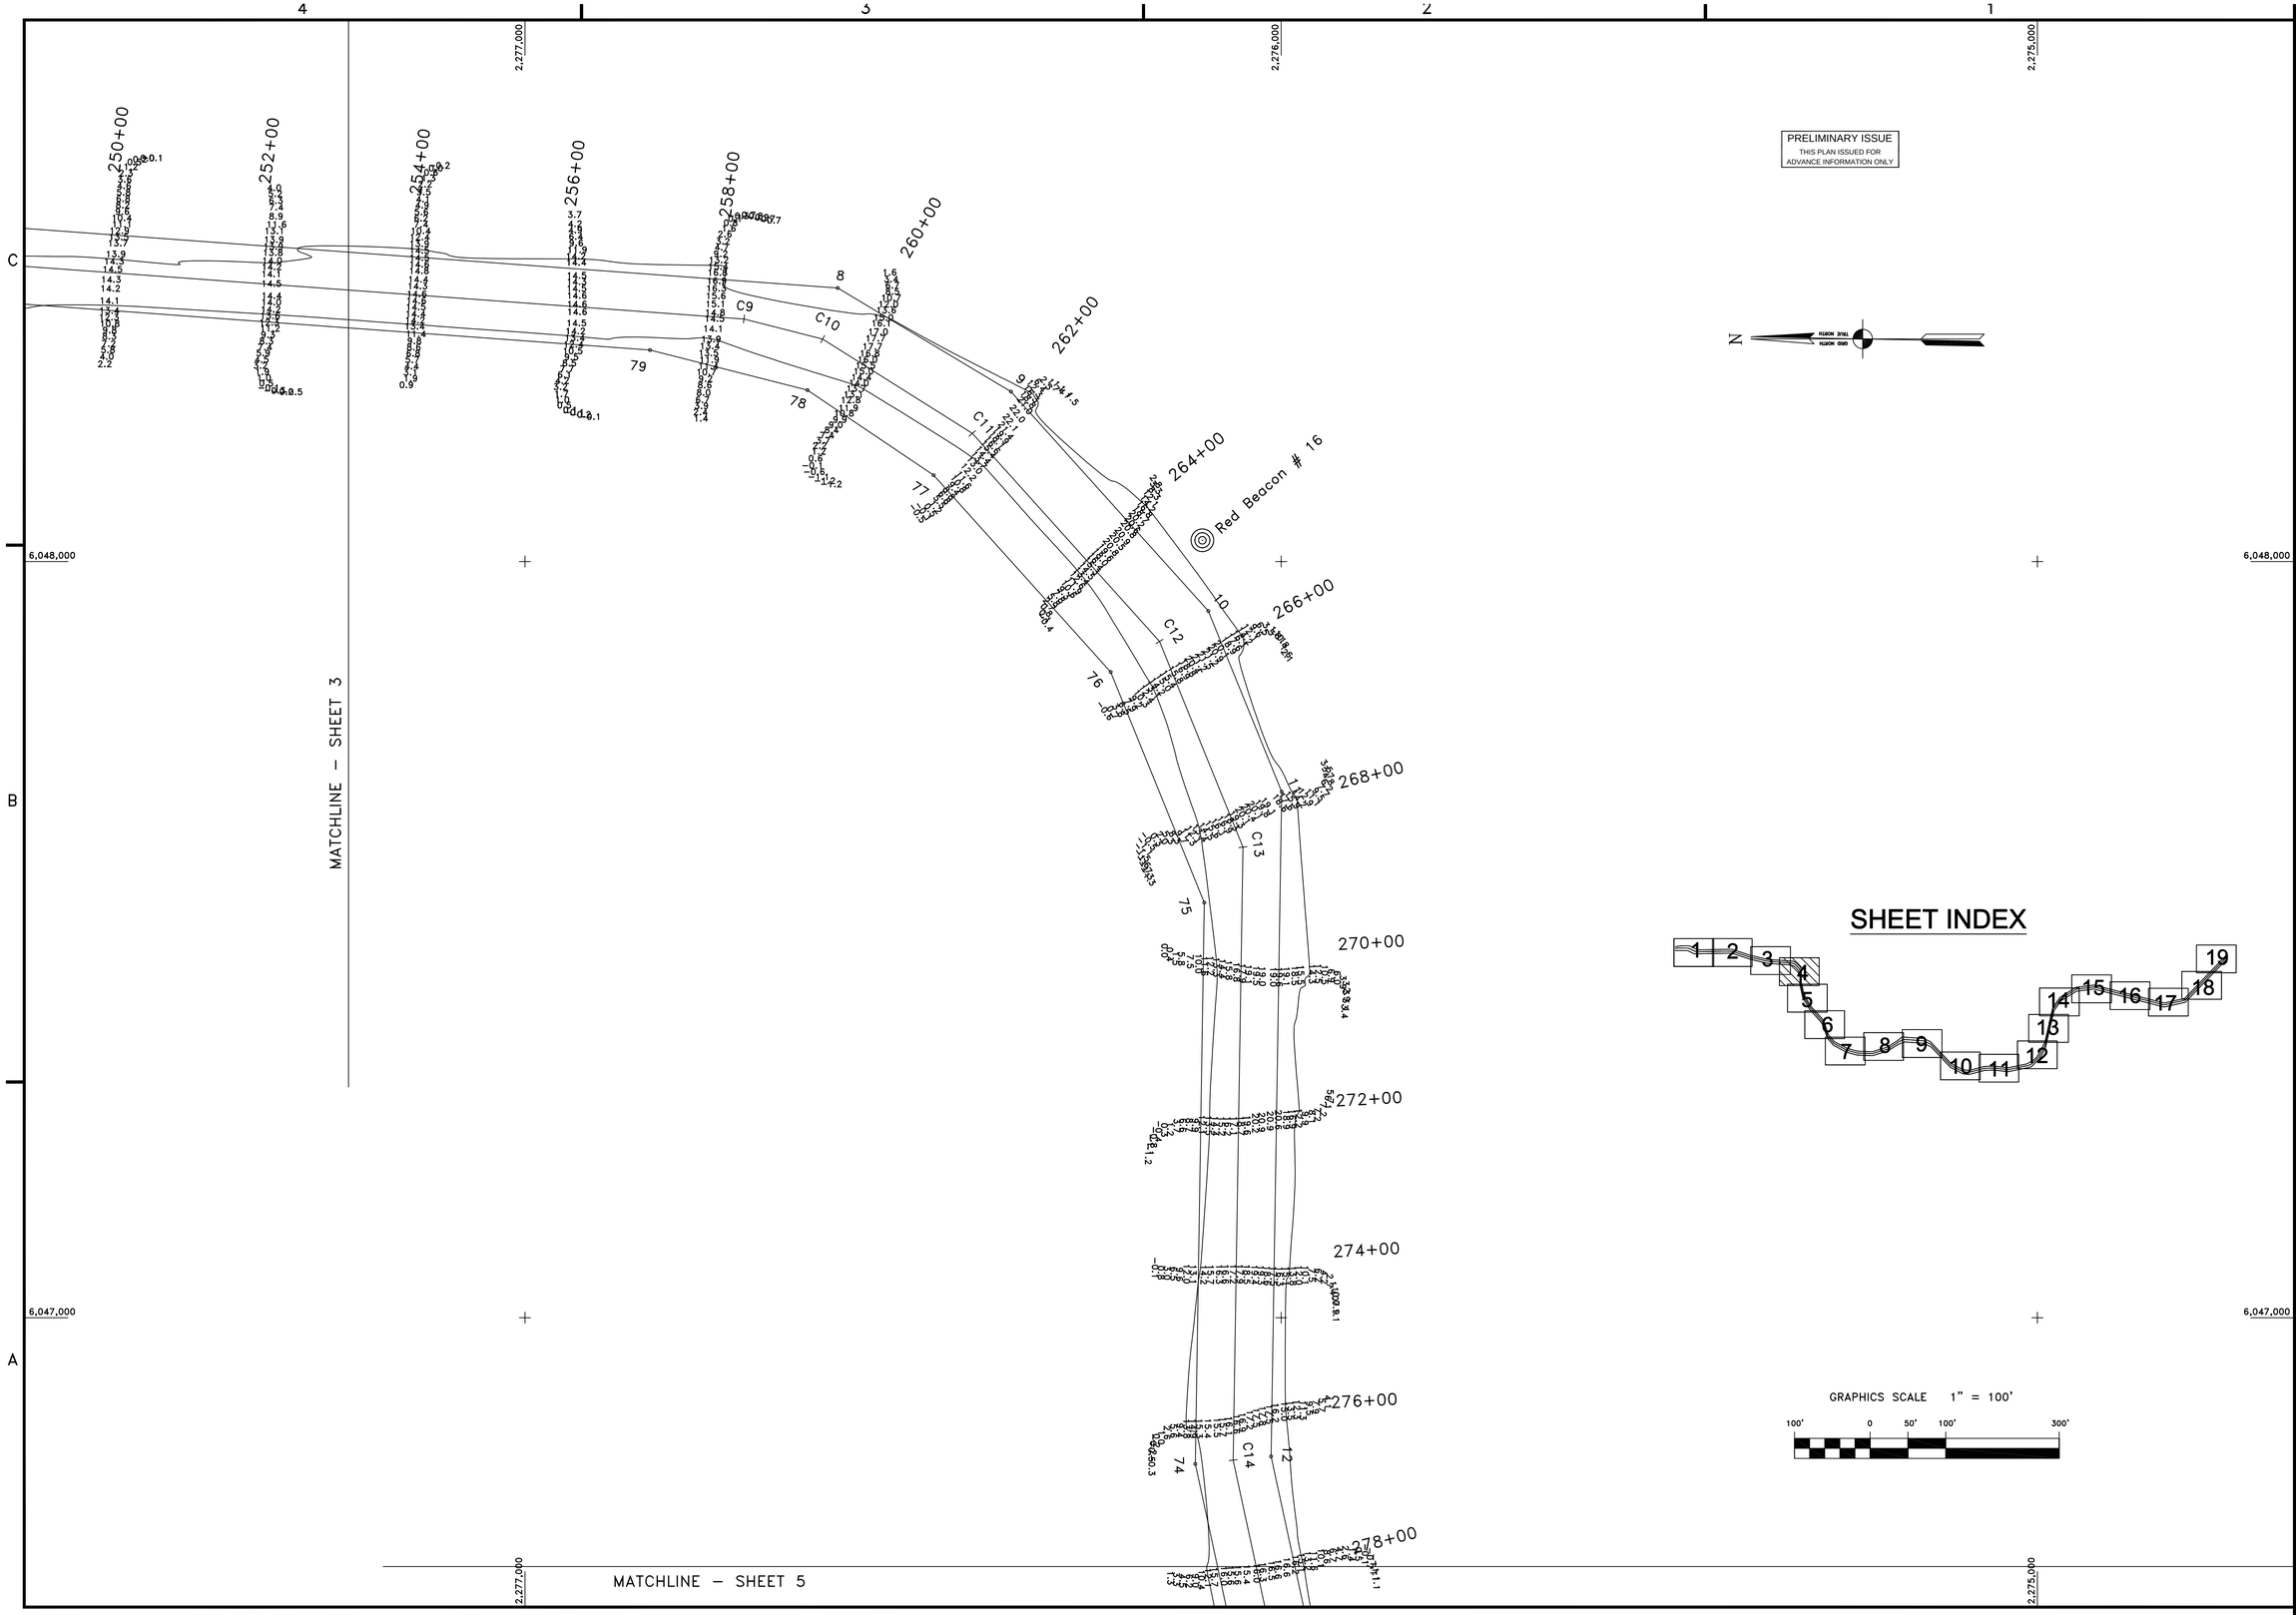

US Army Corps of Engineers
San Francisco District
333 Market Street
San Francisco, CA 94105

Mark	Description	Date	Appr.

DESIGNED BY:	CHECKED BY:	DRAWN BY:
	TVW	EWC

DATE:	SHEET NO.	DRAWING NO.	
5/5/2003	4 OF 19	50	2 160

PREPARED UNDER THE DIRECTION OF
MICHAEL McCORMICK
LT. COLONEL, C.E., DISTRICT ENGINEER

SUBMITTED:
Hydro. Survey Section
APPROVAL RECOMMENDED:
Chief, Engineering Branch
APPROVED:
Chief, Engineering Technical & Services Div.

CALIFORNIA

NAPA RIVER
CONDITION SURVEY
23–25 APRIL 2003

NAPA COUNTY

Sheet reference number
C4