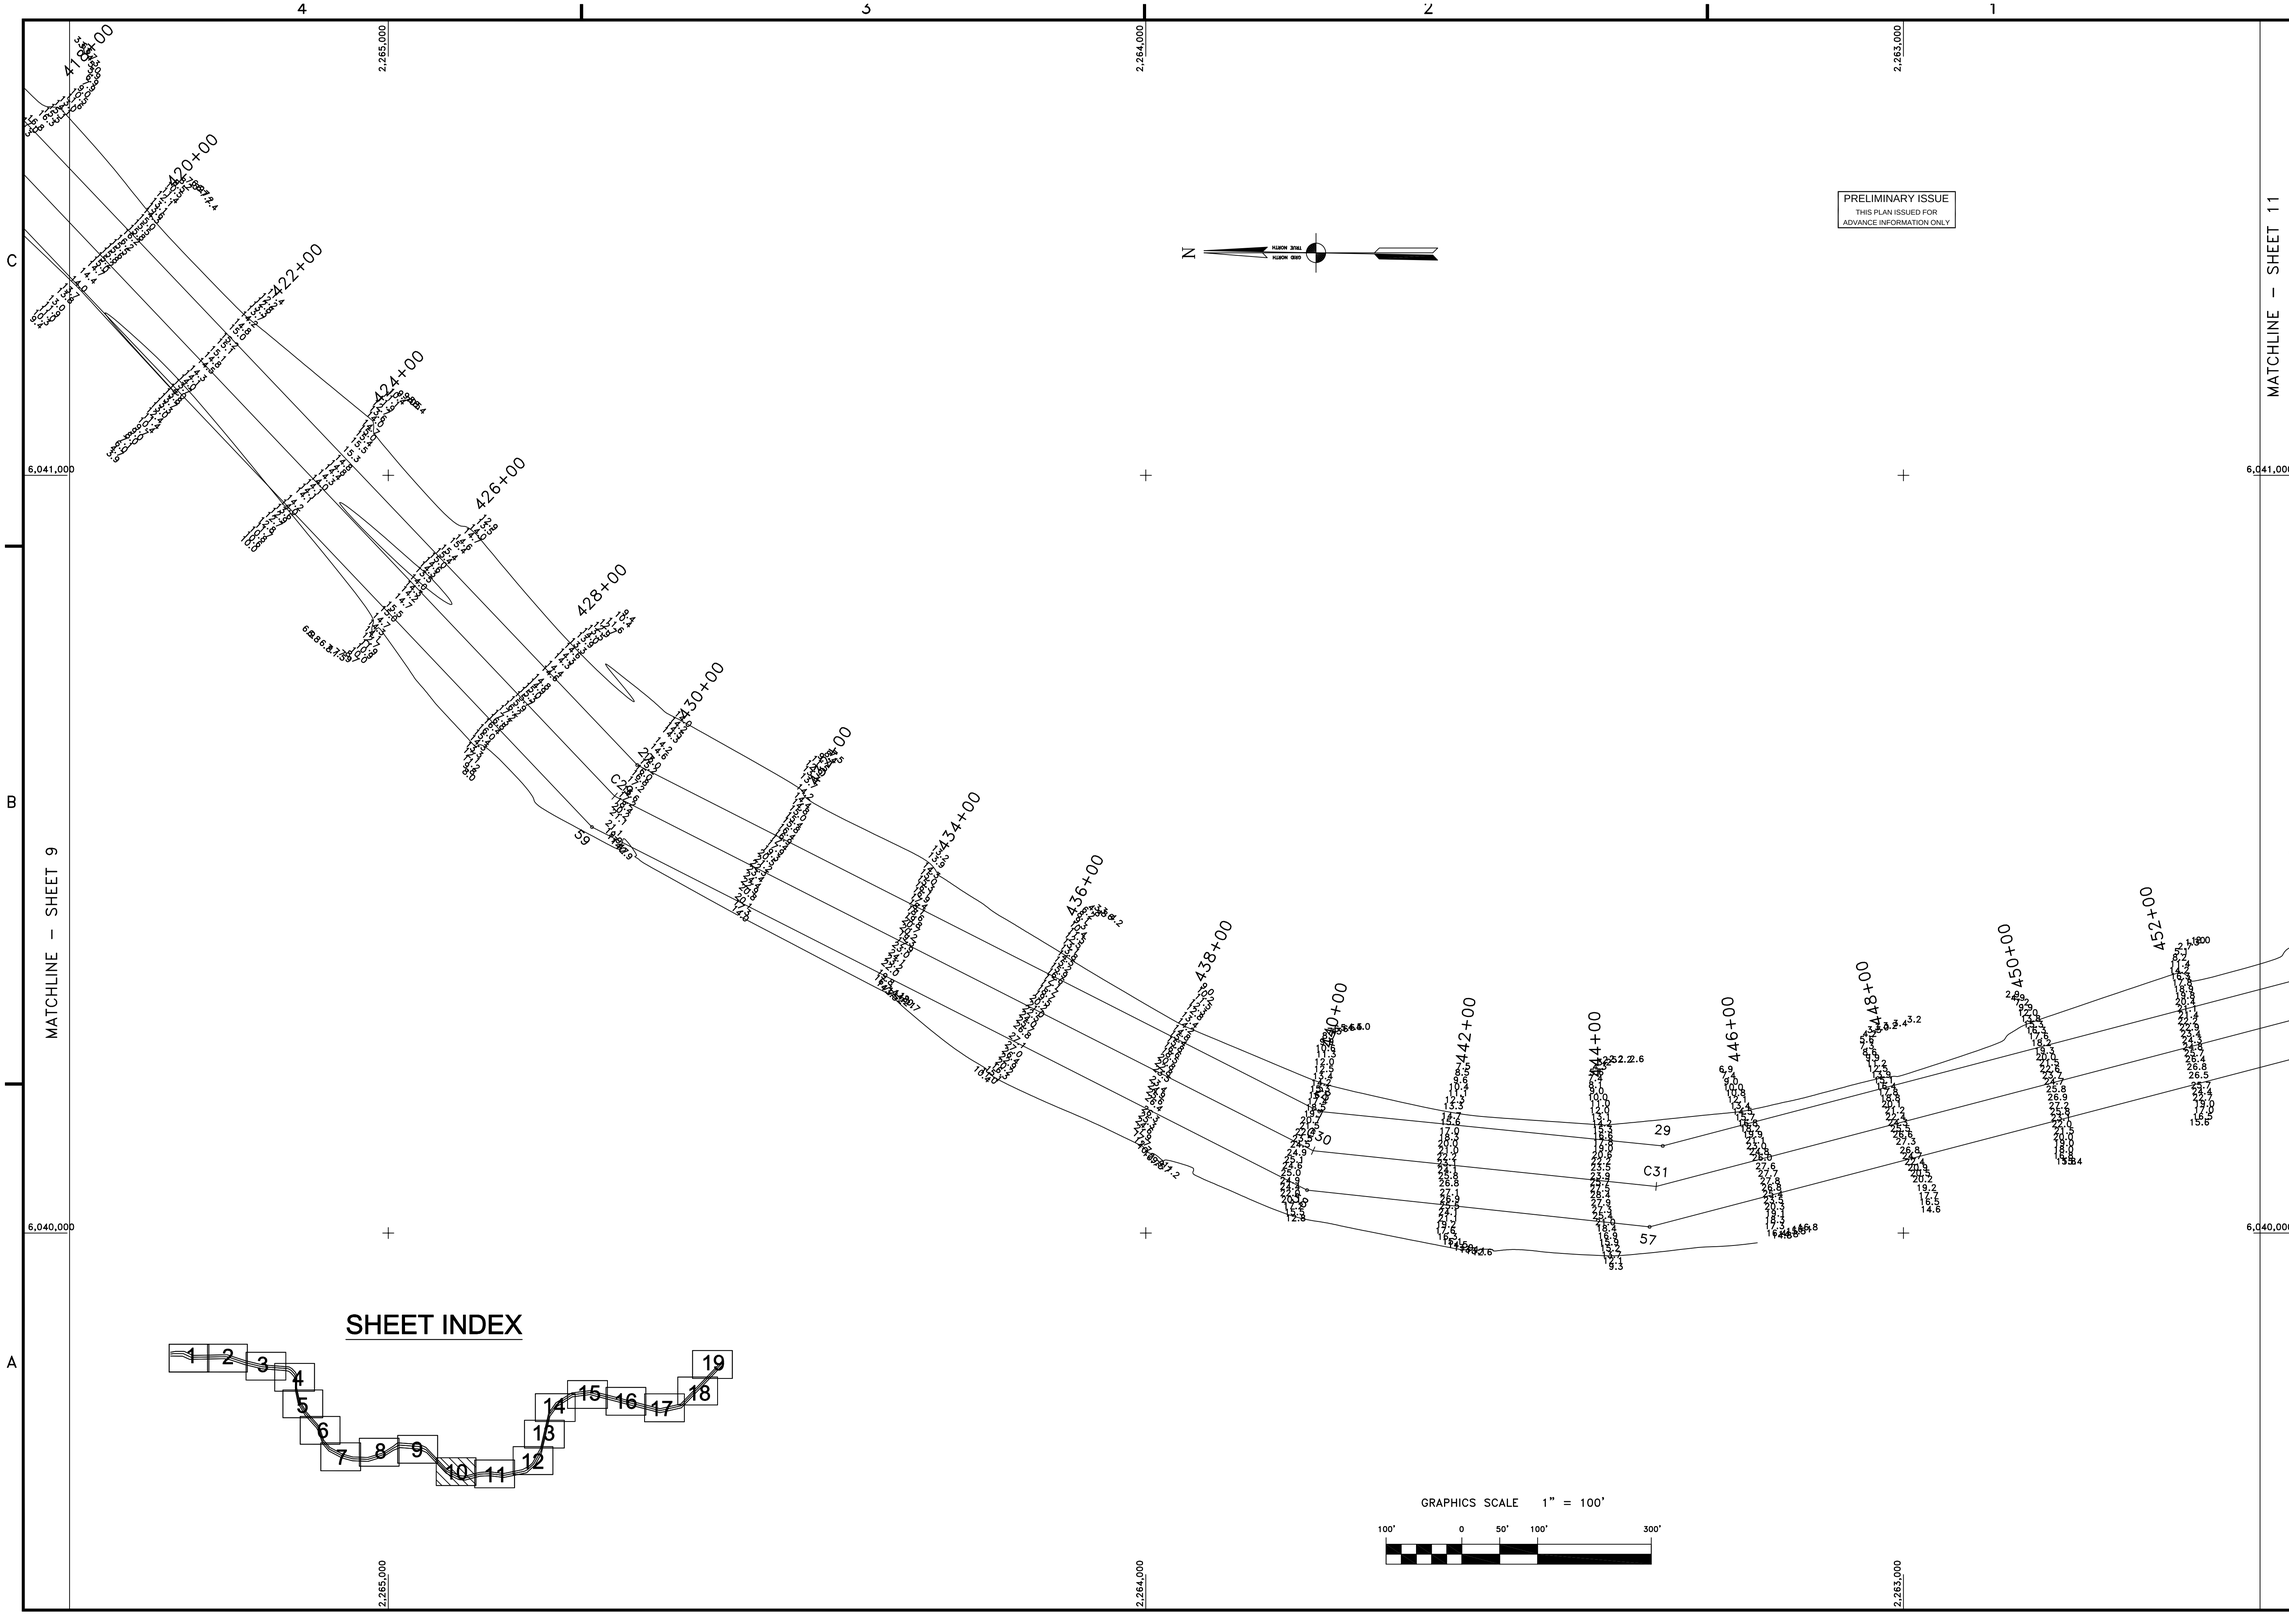

US Army Corps of Engineers
San Francisco District
333 Market Street
San Francisco, CA 94105

Mark	Description	Date	Appr.

DESIGNED BY: PC	CHECKED BY: TVW	DRAWN BY: EWC	
SUBMITTED: Hydro Survey Section	SHEET NO. 10 OF 19	DRAWING NO. 50	2 160
DATE: 5/5/2003	PREPARED UNDER THE DIRECTION OF MICHAEL McCORMICK LT. COLONEL, C.E., DISTRICT ENGINEER		
APPROVAL RECOMMENDED: Chief, Engineering Branch			
APPROVED: Chief, Engineering Technical & Services Div.			

CALIFORNIA
NAPA COUNTY

NAPA RIVER
CONDITION SURVEY
23–25 APRIL 2003

Sheet reference number
C10