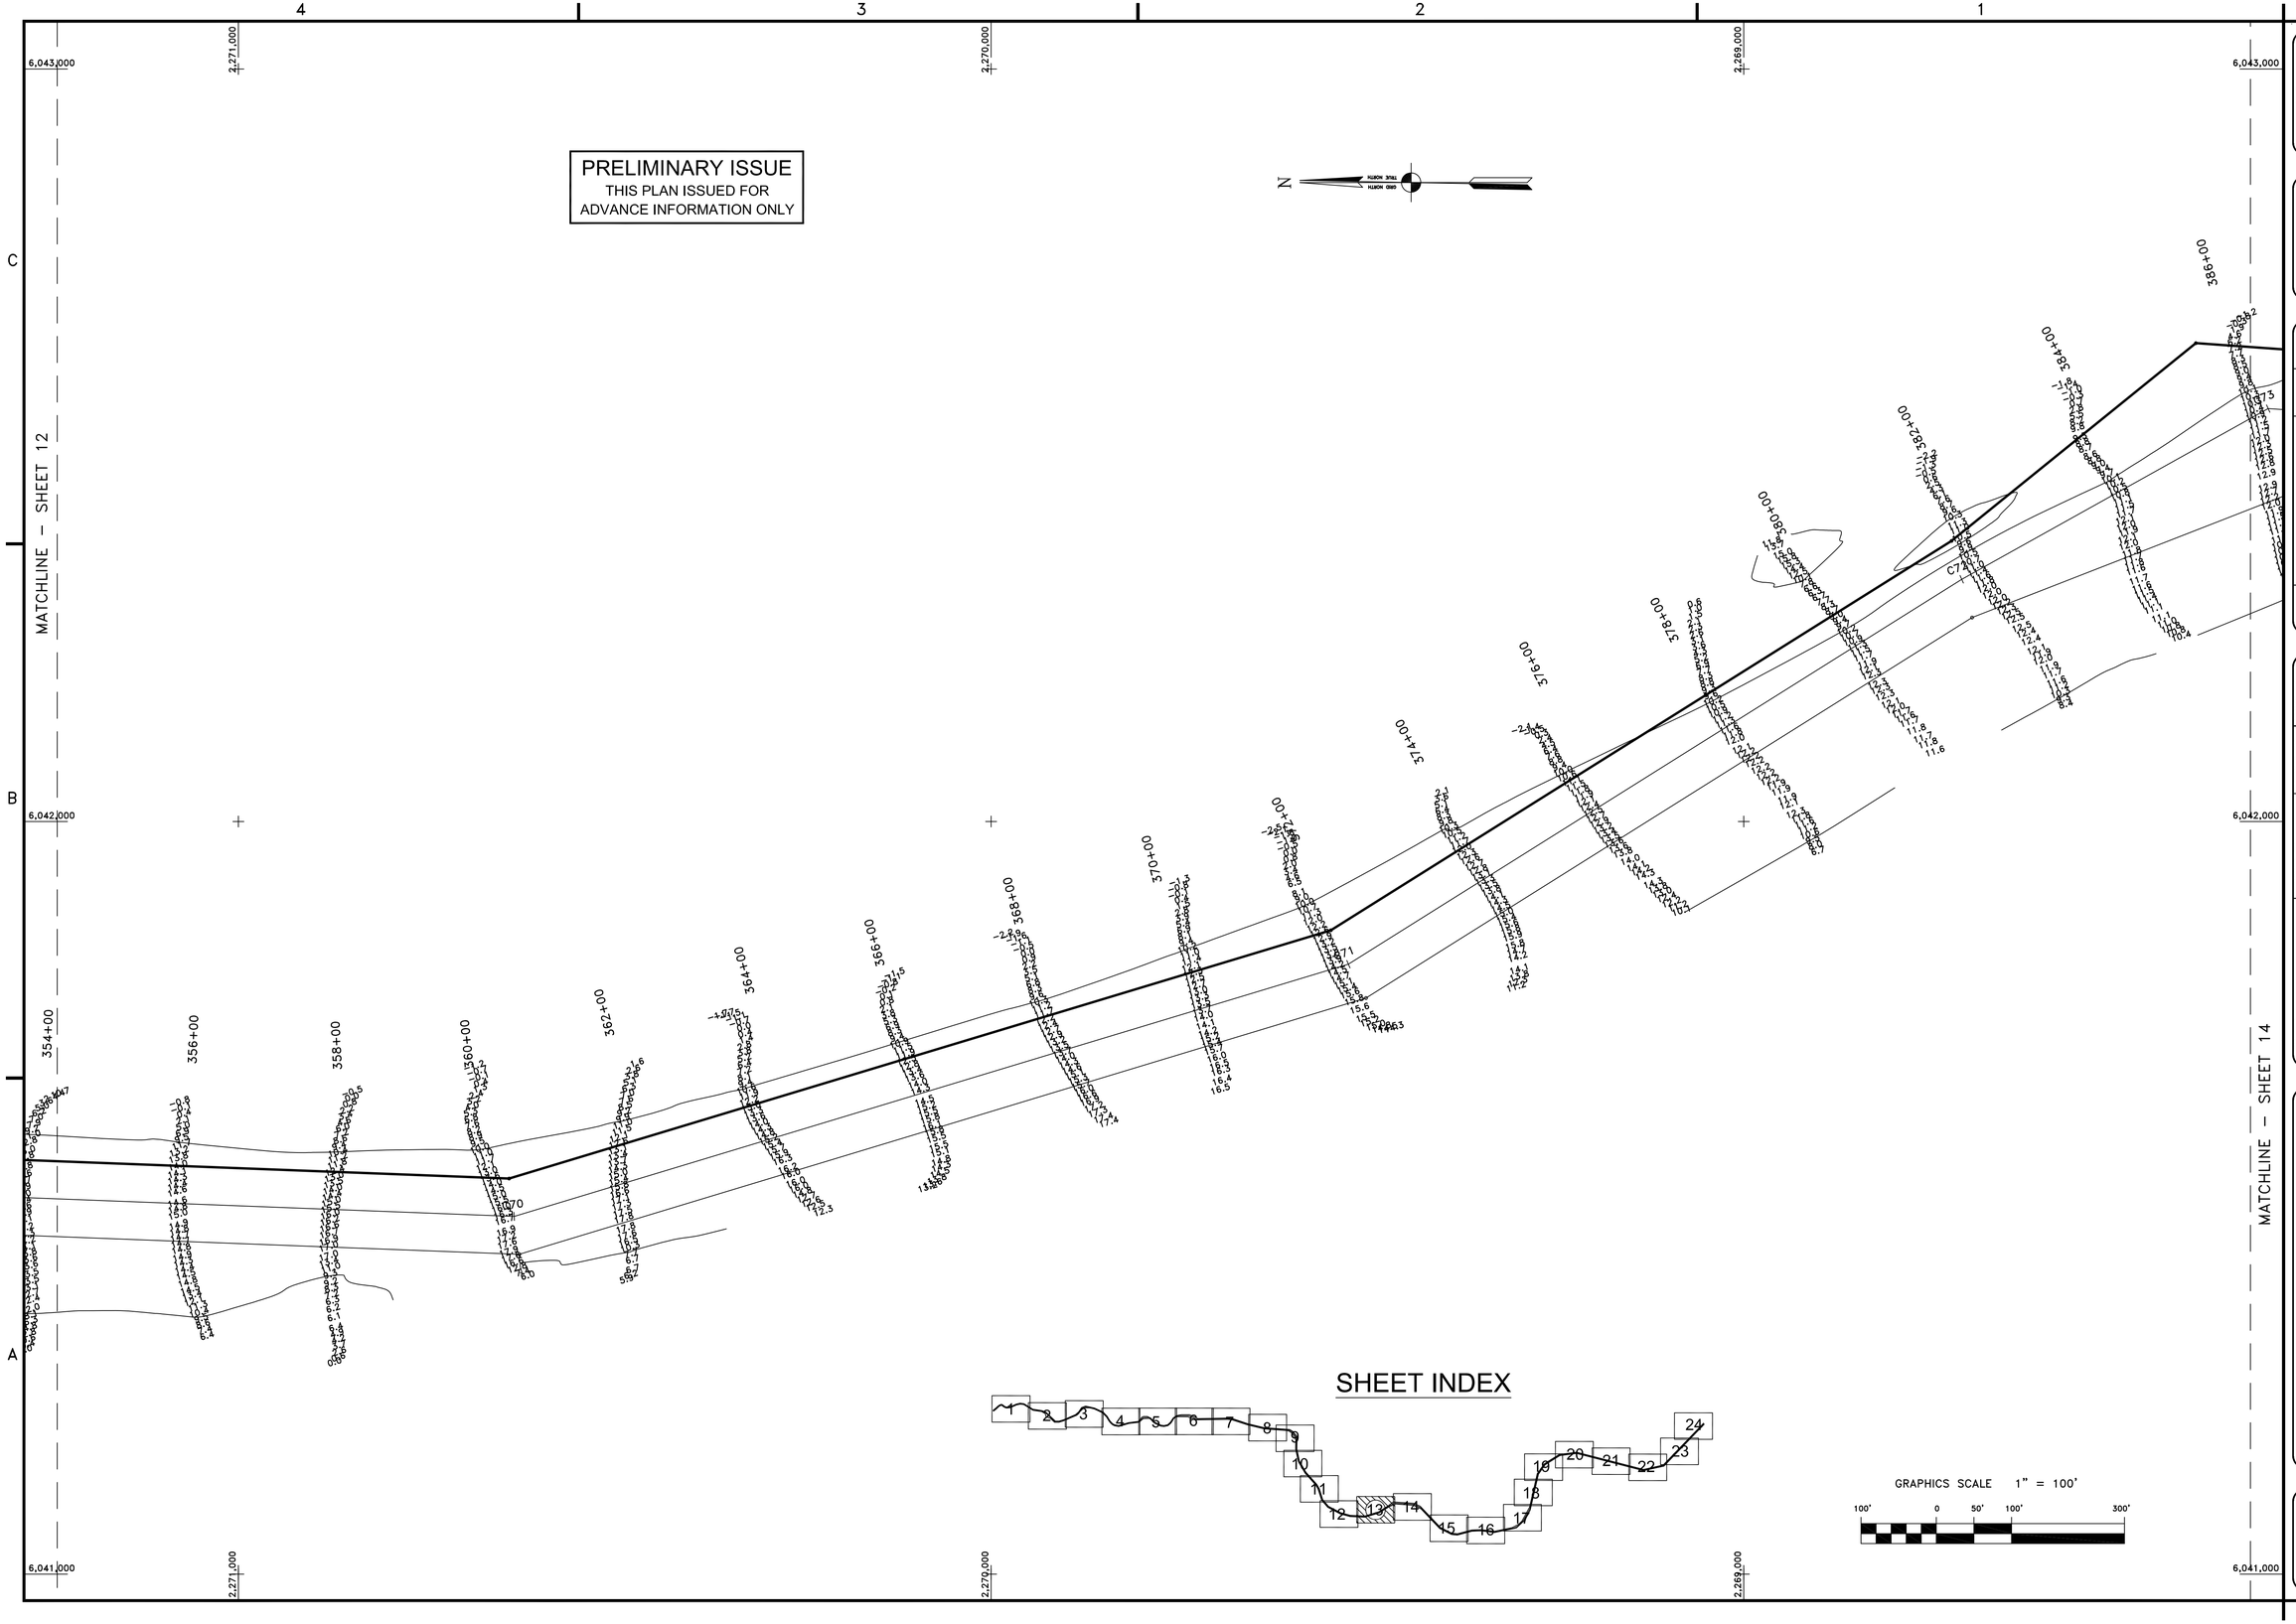

US Army Corps of Engineers
San Francisco District
1455 Market Street
San Francisco, CA 94103

Mark	Description	Date	Appr.

DESIGNED BY: | CHECKED BY: TVW | DRAWN BY: EWC
DATE: 6/13/2008 | SHEET NO. 13 OF 24 | DRAWING NO. 50 2 165
PREPARED UNDER THE DIRECTION OF
CRAIG W. KILEY
LT. COLONEL, C.E., DISTRICT ENGINEER

SUBMITTED: MC
Hydro Survey Team Leader
APPROVAL RECOMMENDED:
Chief, Technical Support Section
APPROVED:
Chief, Construction Branch

NAPA COUNTY CALIFORNIA
NAPA RIVER
CONDITION SURVEY
06, 9–11 JUNE 2008

Sheet reference number
C13