4 3 2 1

MATCHLINE – SHEET 18

MATCHLINE – SHEET 16

2,259,000 2,258,000 2,257,000

6,042,000 6,041,000

PRELIMINARY ISSUE
THIS PLAN ISSUED FOR
ADVANCE INFORMATION ONLY

N GRID NORTH TRUE NORTH

Green Beacon # 11

C82 C83 C84 C85

SHEET INDEX

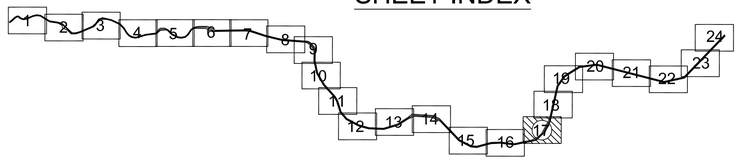

GRAPHICS SCALE 1" = 100'

100' 0 50' 100' 300'

US Army Corps of Engineers
San Francisco District
1455 Market Street
San Francisco, CA 94103

Mark	Description	Date	Appr.

SUBMITTED: MC	DESIGNED BY:	CHECKED BY: TVW	DRAWN BY: EWC
Hydro Survey Team Leader	DATE:	SHEET NO. 17 OF 24	DRAWING NO. 50 2 165
APPROVAL RECOMMENDED:	6/13/2008	PREPARED UNDER THE DIRECTION OF CRAIG W. KILEY	
Chief, Technical Support Section			
APPROVED:		LT. COLONEL C.E., DISTRICT ENGINEER	
Chief, Construction Branch			

CALIFORNIA

NAPA COUNTY

NAPA RIVER
CONDITION SURVEY
06, 9–11 JUNE 2008

Sheet reference number

C17