PRELIMINARY ISSUE
THIS PLAN ISSUED FOR
ADVANCE INFORMATION ONLY

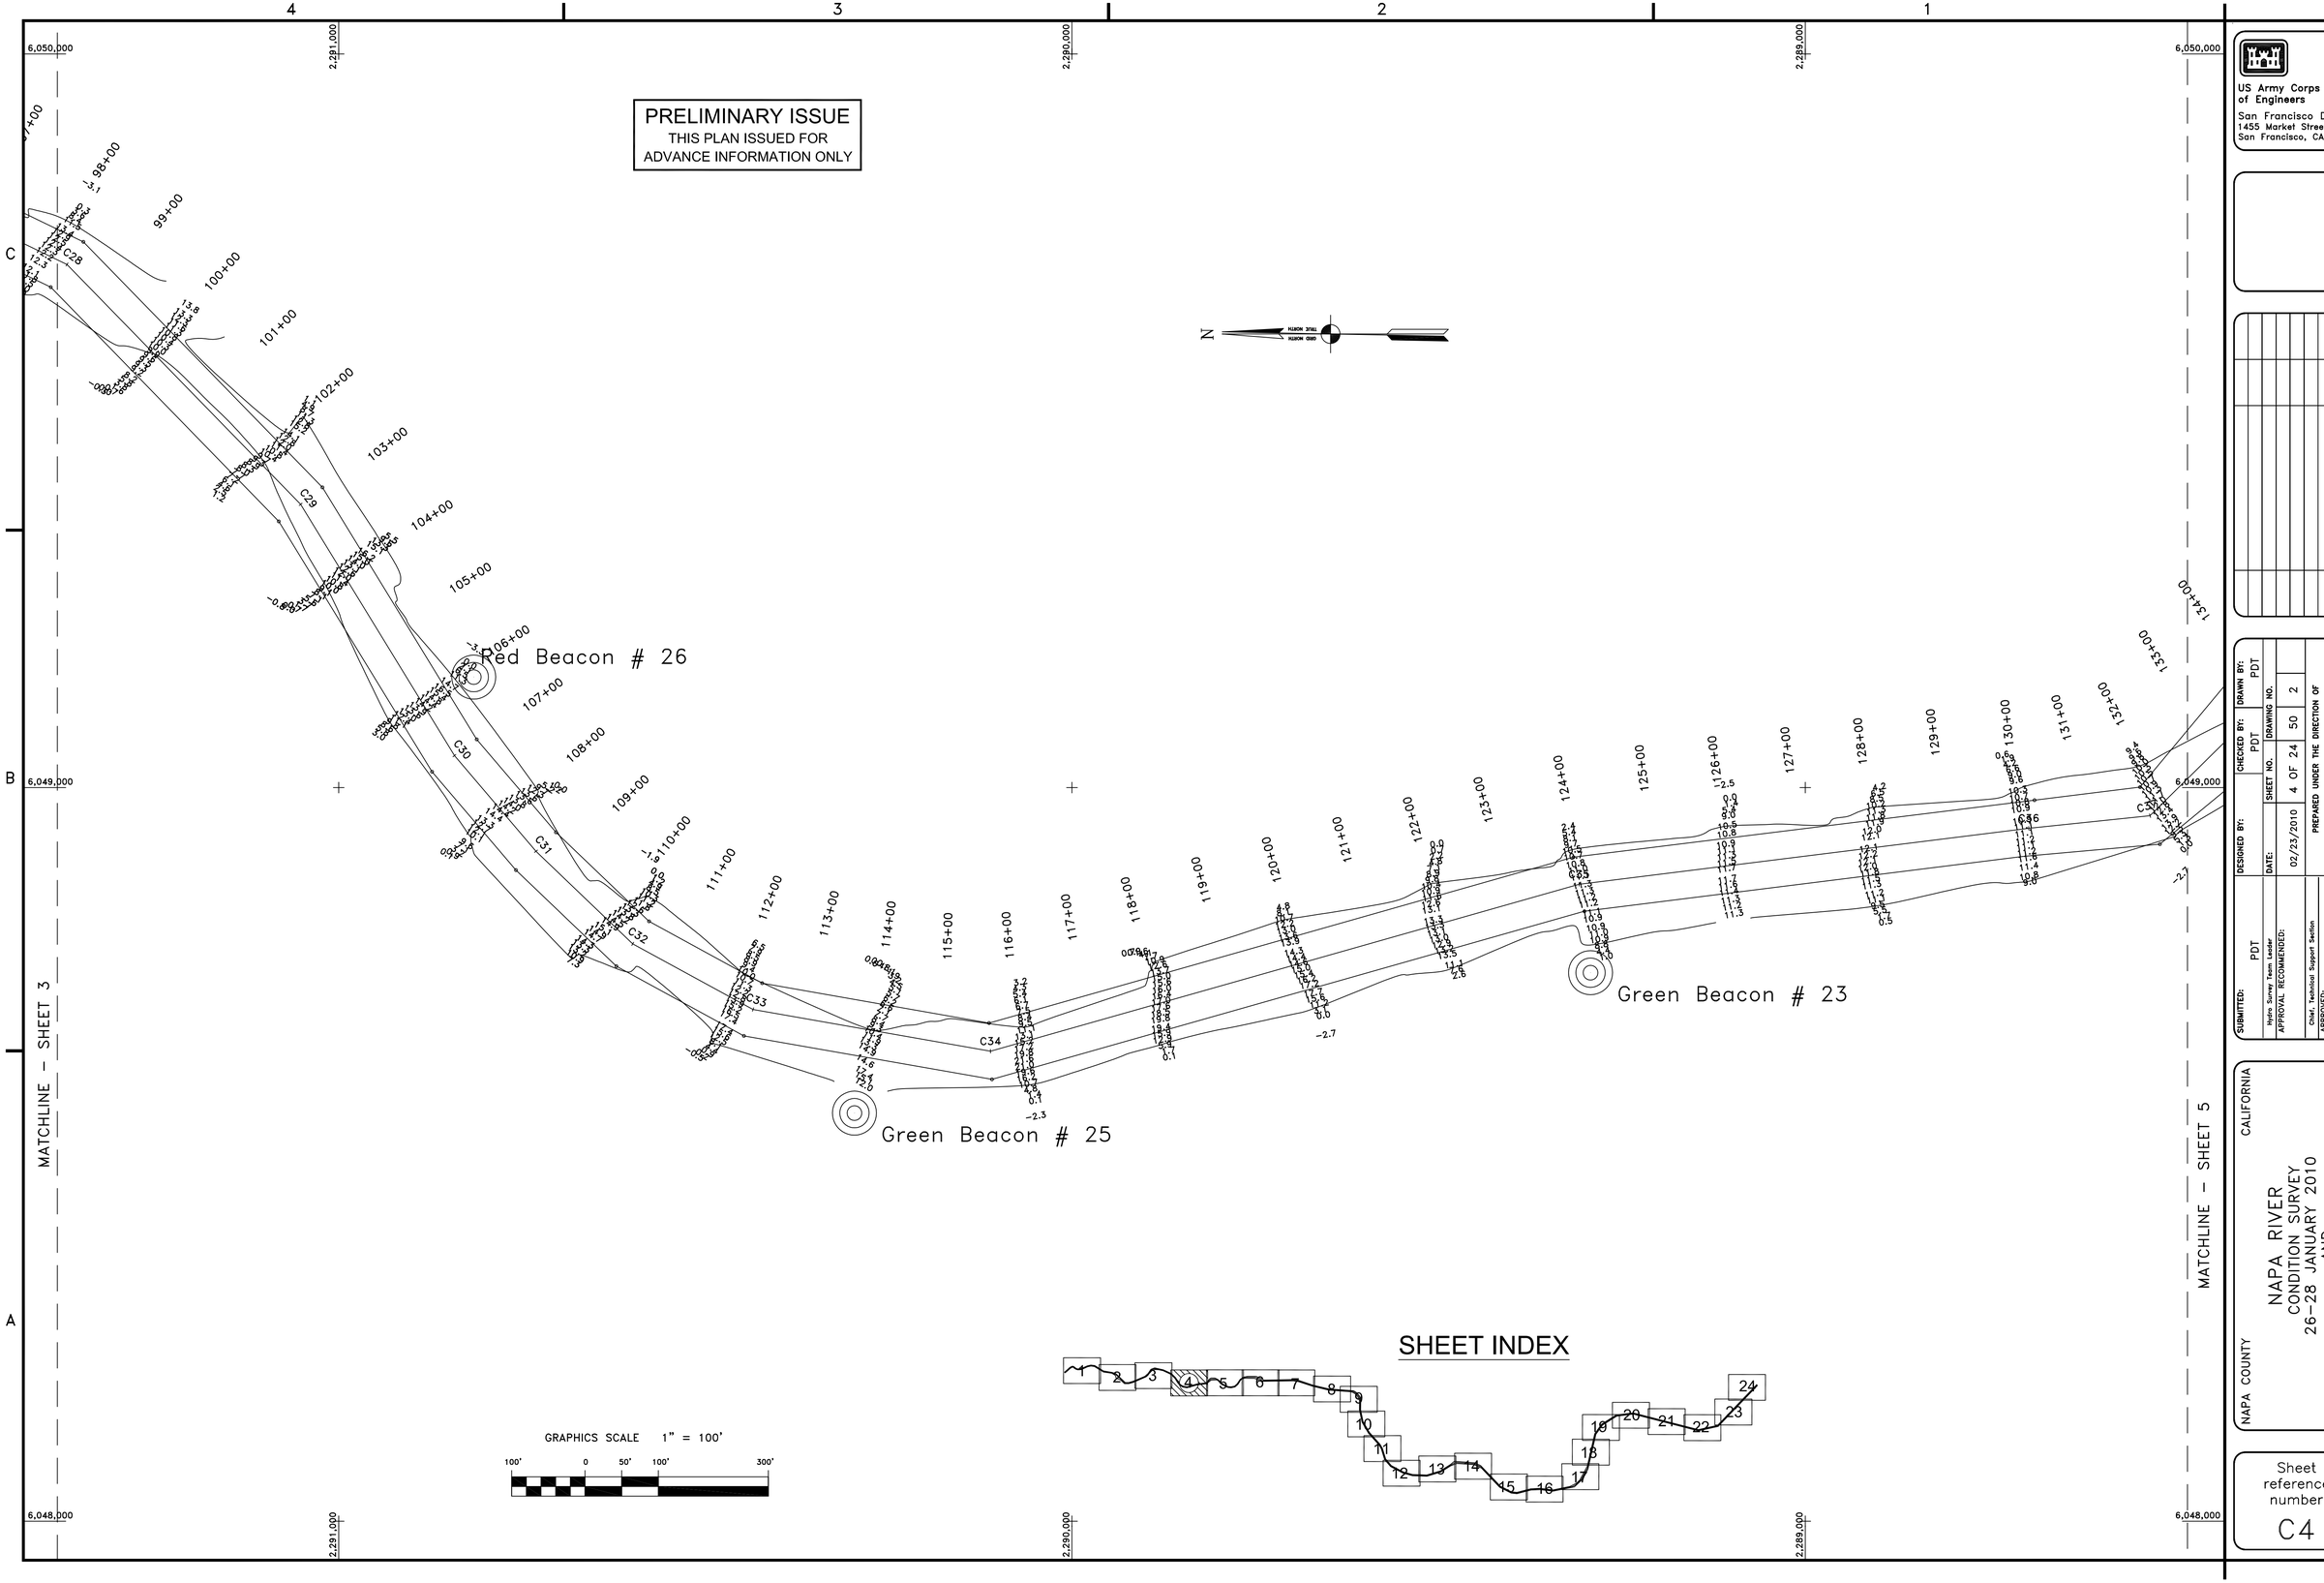

SHEET INDEX

US Army Corps of Engineers
San Francisco District
1455 Market Street
San Francisco, CA 94103

Mark	Description	Date	Appr.

SUBMITTED: PDT Hydro. Surve. Team Leader APPROVAL RECOMMENDED: Chief, Technical Support Section APPROVED: Chief, Construction Branch	DESIGNED BY: PDT DATE: 02/23/2010	CHECKED BY: PDT SHEET NO. 4 OF 24	DRAWN BY: PDT DRAWING NO. 50 2

PREPARED UNDER THE DIRECTION OF
LAURENCE M. FARRELL
LT. COLONEL, C.E., DISTRICT ENGINEER

CALIFORNIA
NAPA COUNTY

NAPA RIVER
CONDITION SURVEY
26-28 JANUARY 2010
AND
10 FEBRUARY 2010

Sheet reference number
C4