PRELIMINARY ISSUE
THIS PLAN ISSUED FOR
ADVANCE INFORMATION ONLY

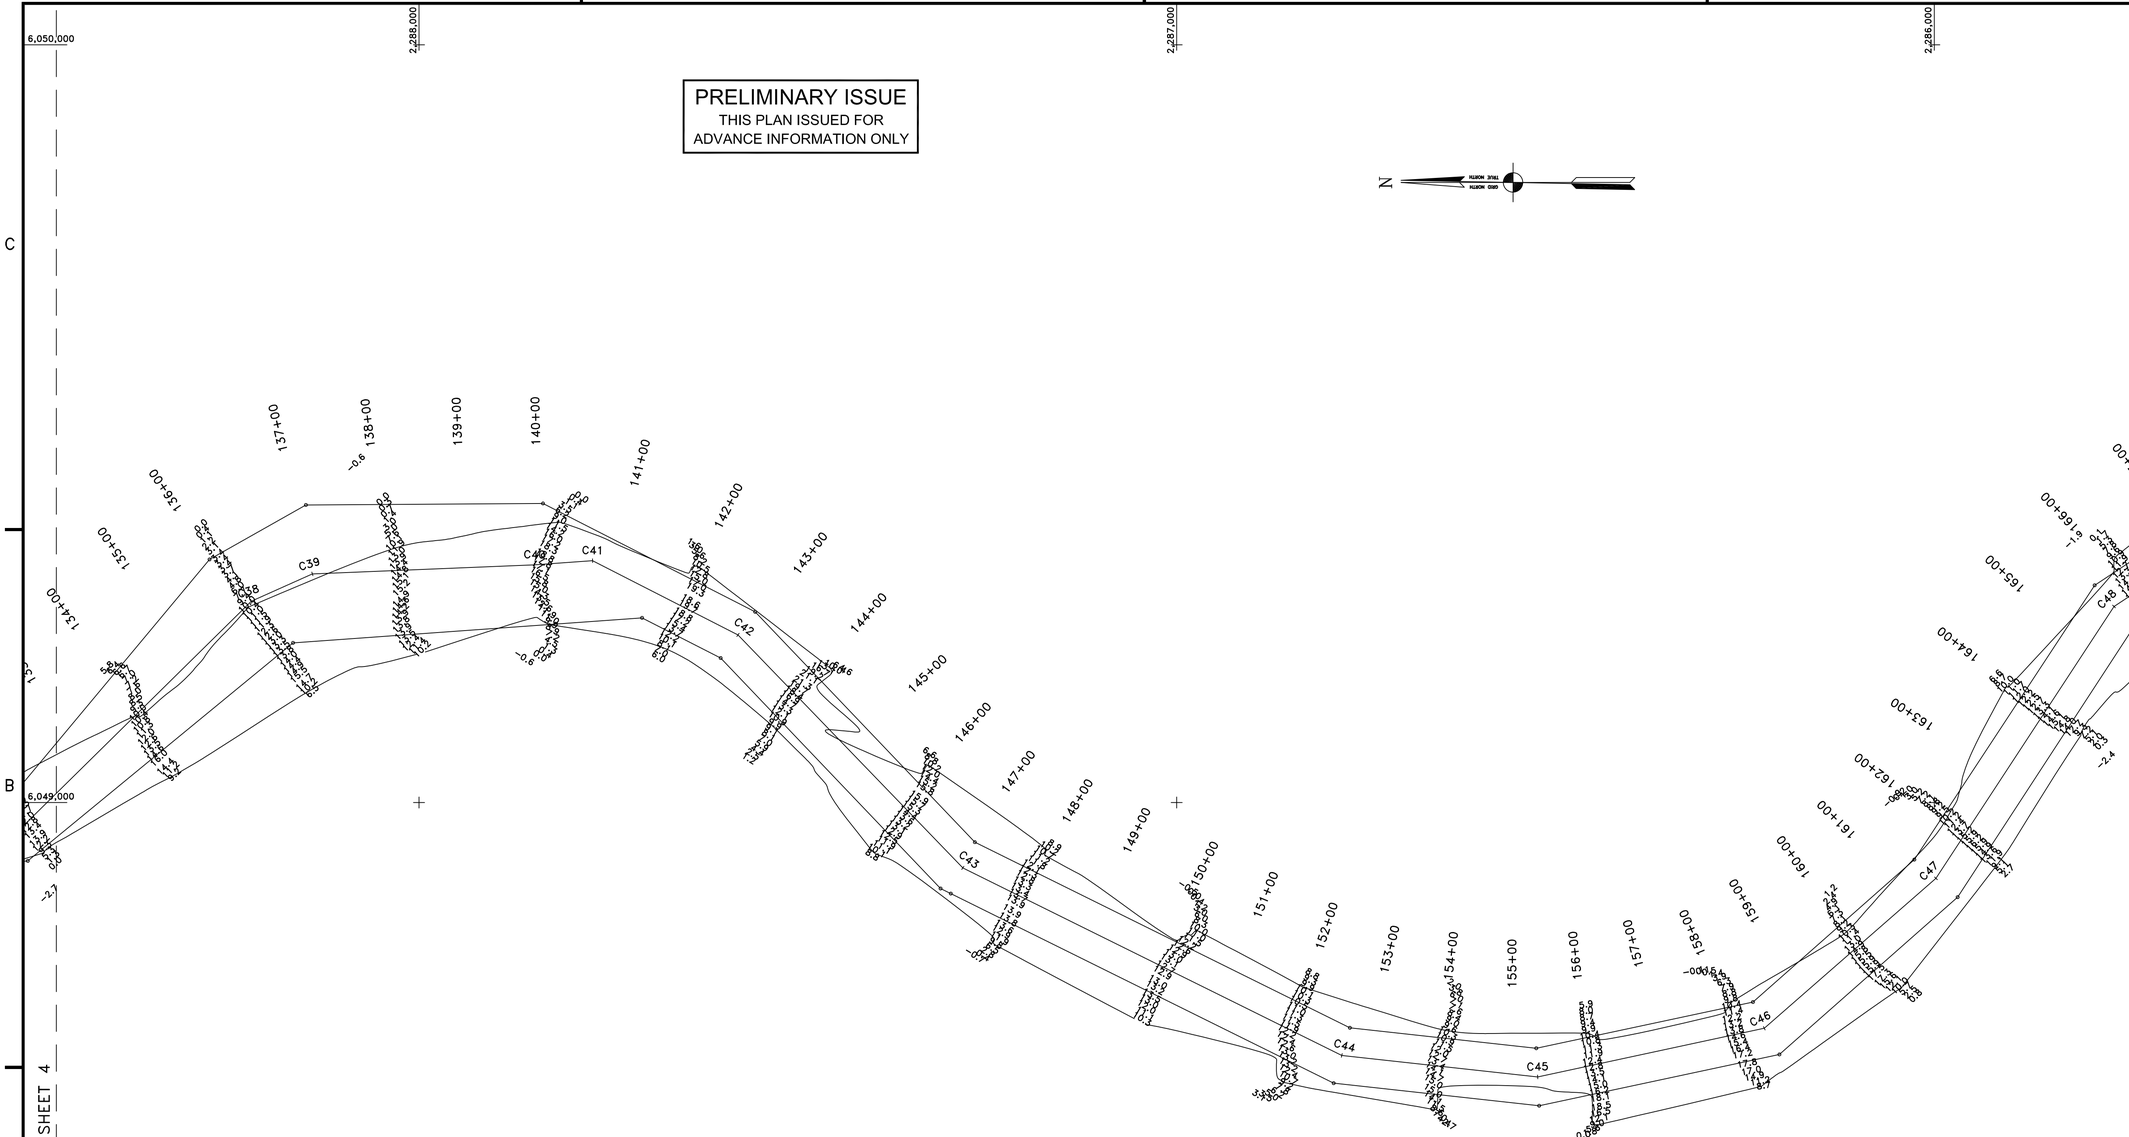

SHEET INDEX

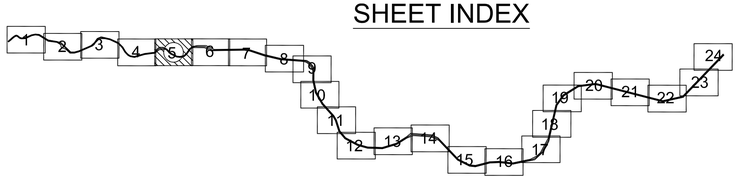

GRAPHICS SCALE 1" = 100'

100' 0 50' 100' 300'

US Army Corps of Engineers
San Francisco District
1455 Market Street
San Francisco, CA 94103

Mark	Description	Date	Appr.

SUBMITTED: PDT	DESIGNED BY:	CHECKED BY: PDT	DRAWN BY: PDT
Hydr. Survey Team Leader	DATE: 02/23/2010	SHEET NO. 5 OF 24	DRAWING NO. 2 | 165
APPROVAL RECOMMENDED:	PREPARED UNDER THE DIRECTION OF LAURENCE M. FARRELL		
Chief, Technical Support Section	LT. COLONEL, C.E., DISTRICT ENGINEER		
APPROVED:			
Chief, Construction Branch			

CALIFORNIA
NAPA COUNTY

NAPA RIVER
CONDITION SURVEY
26–28 JANUARY 2010
AND
10 FEBRUARY 2010

Sheet reference number
C5