PRELIMINARY ISSUE
THIS PLAN ISSUED FOR
ADVANCE INFORMATION ONLY

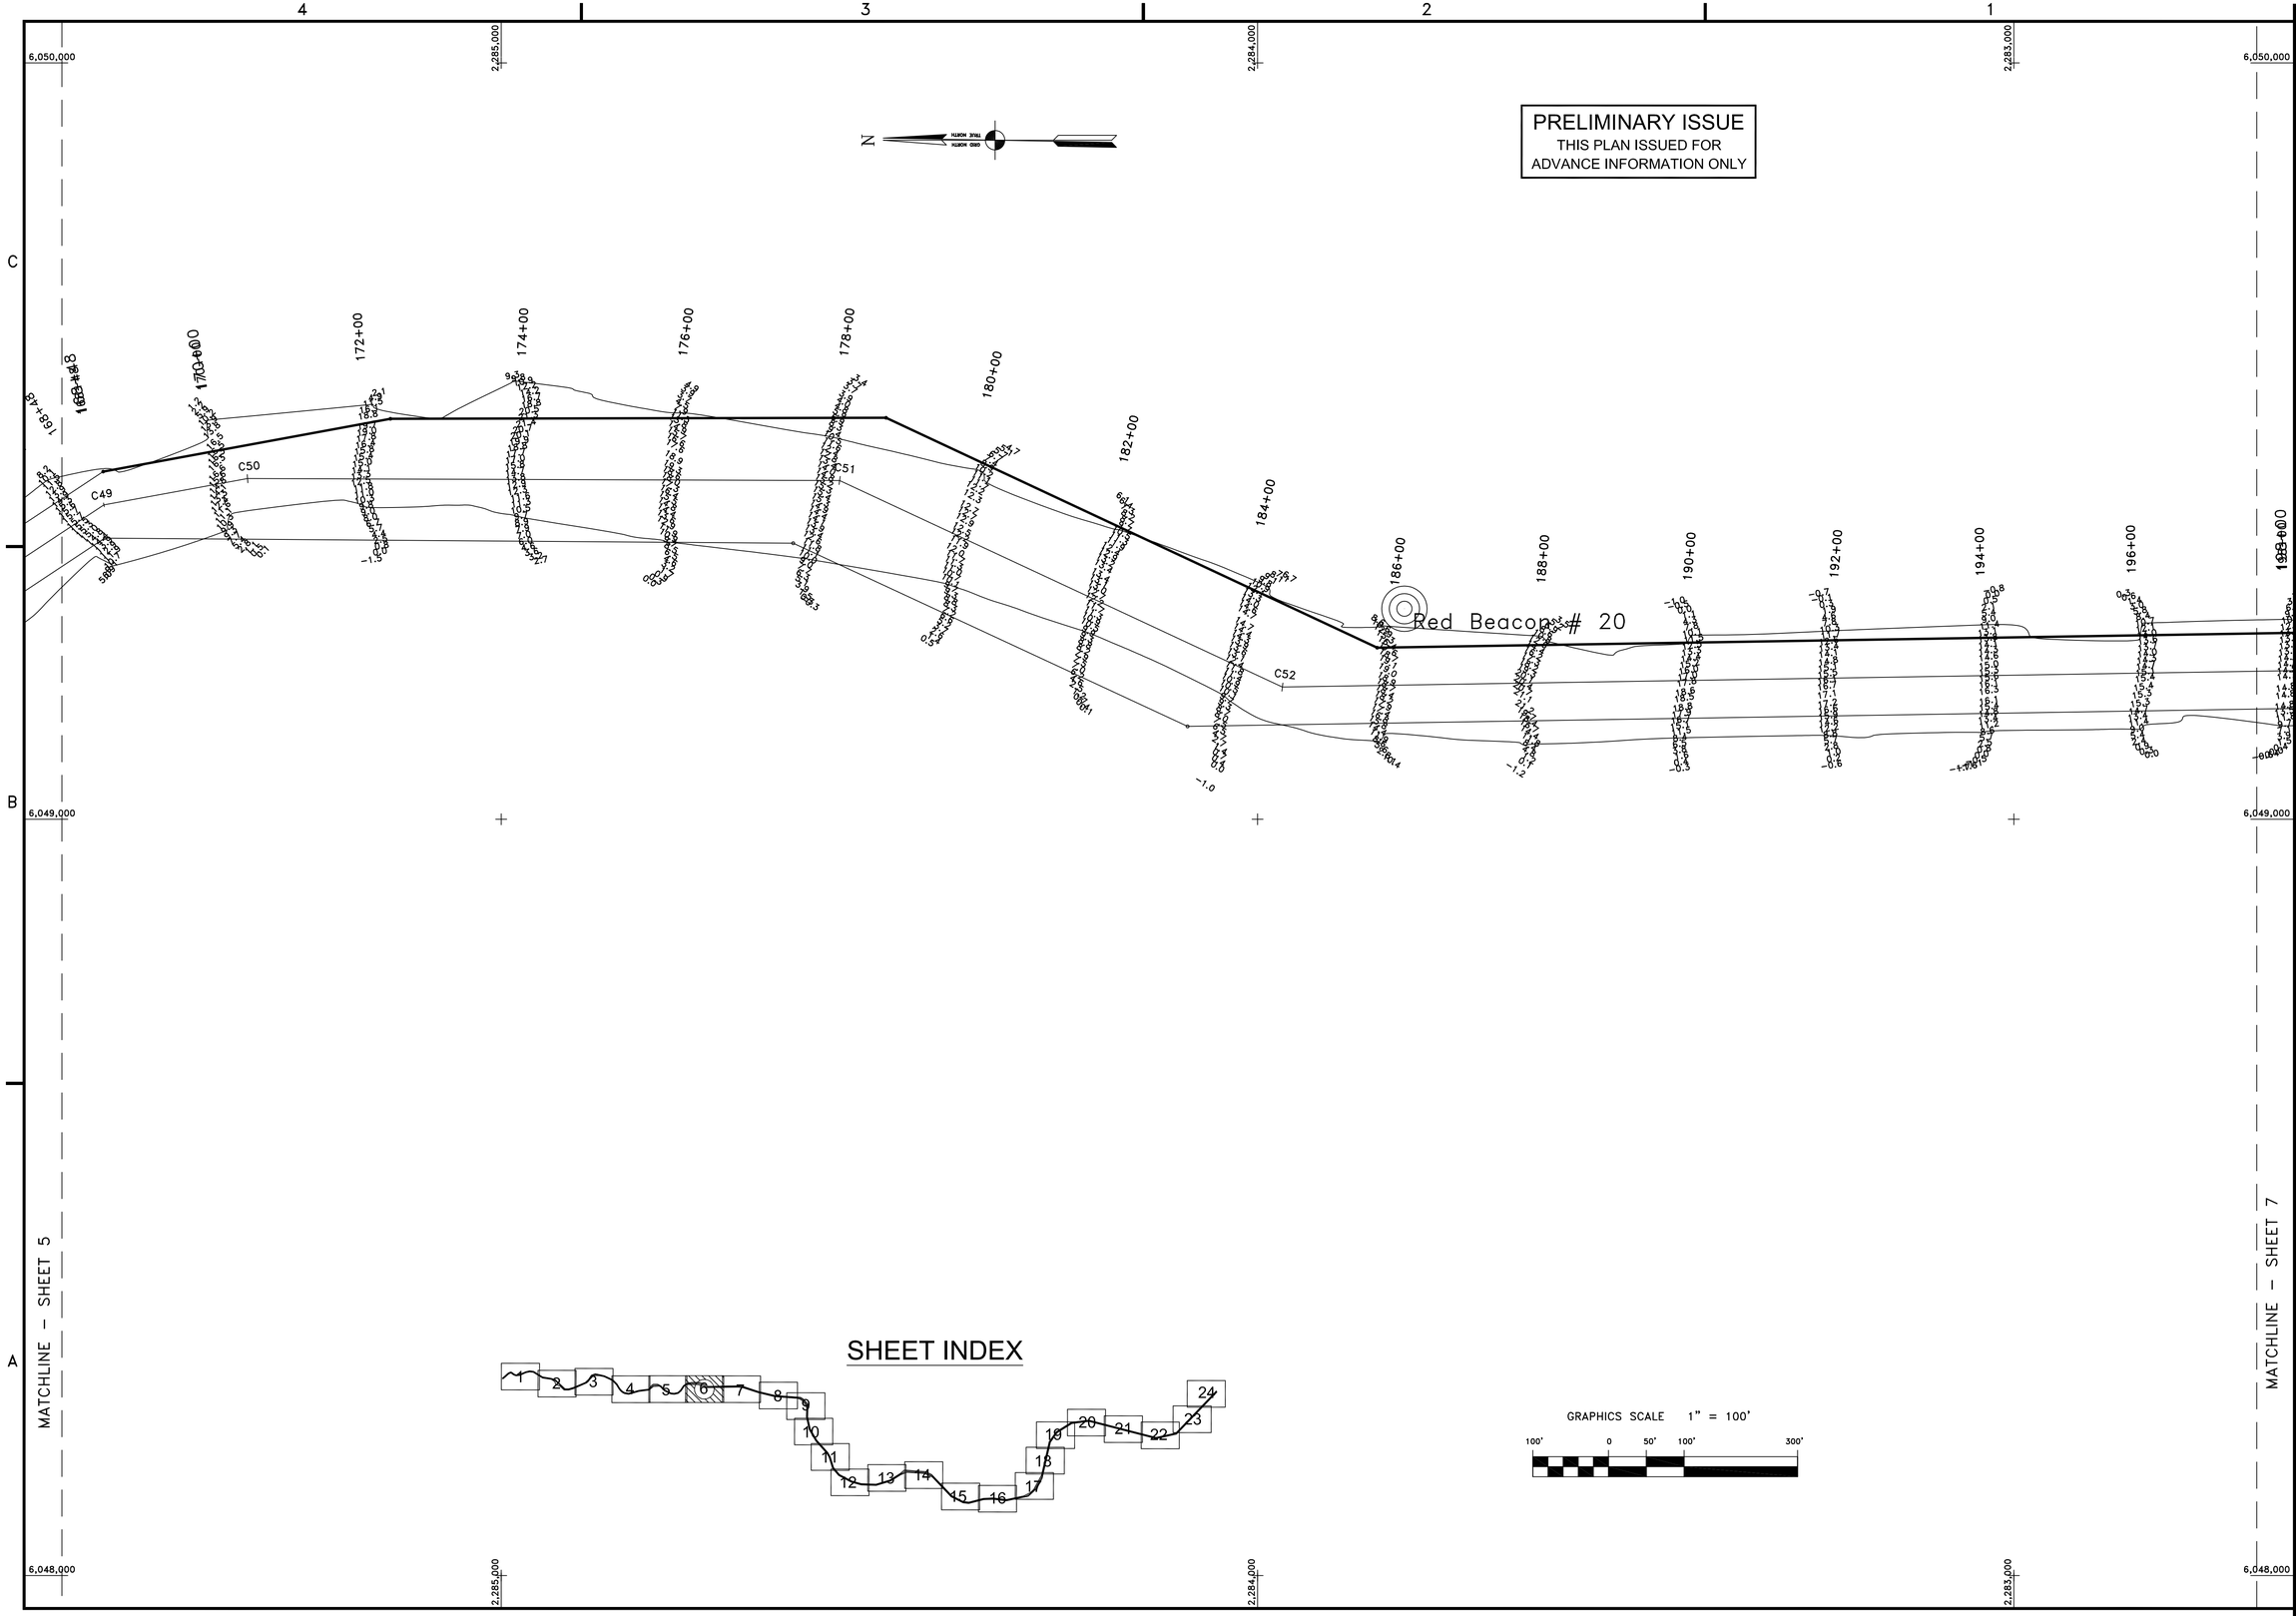

SHEET INDEX

GRAPHICS SCALE 1" = 100'

100' 0 50' 100' 300'

US Army Corps of Engineers
San Francisco District
1455 Market Street
San Francisco, CA 94103

Mark	Description	Date	Appr.

DESIGNED BY:	CHECKED BY: TVW	DRAWN BY: EWC
DATE: 6/13/2008	SHEET NO. 6 OF 24	DRAWING NO. 50 2 165

PREPARED UNDER THE DIRECTION OF
CRAIG W. KILEY
LT. COLONEL, C.E., DISTRICT ENGINEER

SUBMITTED: MC	DESIGNED BY:
Hydro. Survey Team Leader APPROVAL RECOMMENDED:	DATE: 6/13/2008
Chief, Technical Support Section APPROVED:	PREPARED UNDER THE DIRECTION OF CRAIG W. KILEY
Chief, Construction Branch	LT. COLONEL, C.E., DISTRICT ENGINEER

CALIFORNIA

NAPA COUNTY

NAPA RIVER
CONDITION SURVEY
06, 9–11 JUNE 2008

Sheet reference number
C6