4 3 2 1

MATCHLINE – SHEET 18

MATCHLINE – SHEET 16

2,259,000 2,258,000 2,257,000

6,042,000 6,041,000

PRELIMINARY ISSUE
THIS PLAN ISSUED FOR
ADVANCE INFORMATION ONLY

N
TRUE NORTH
GRID NORTH

Green Beacon # 11

C82 C83 C84 C85

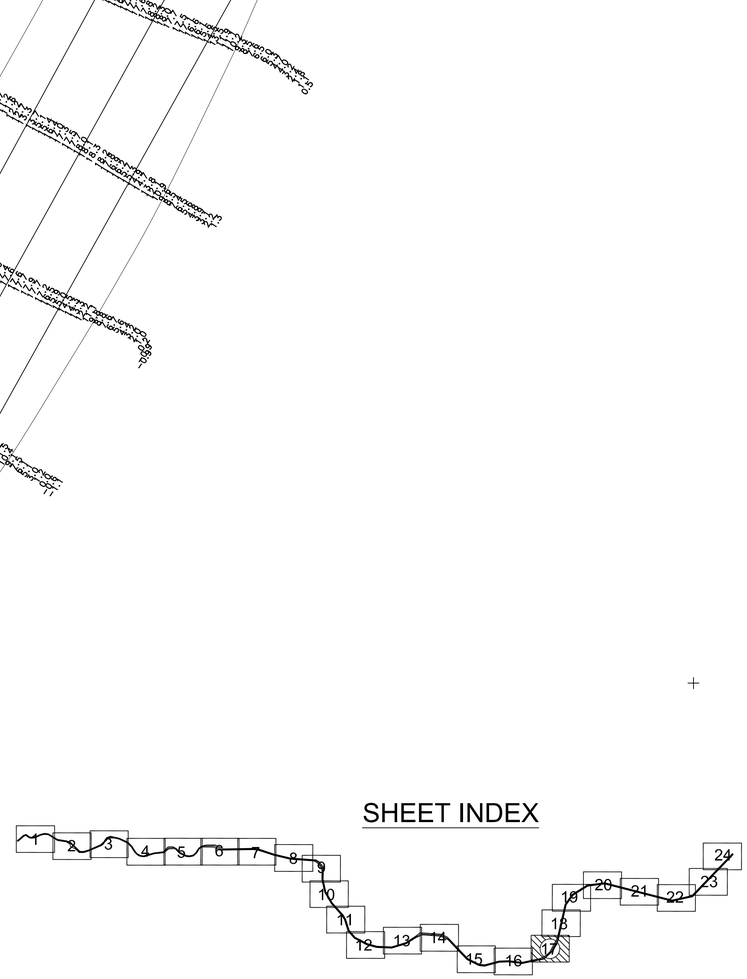

GRAPHICS SCALE 1" = 100'

100' 0 50' 100' 300'

US Army Corps of Engineers
San Francisco District
333 Market Street
San Francisco, CA 94105

Mark	Description	Date	Appr.

SUBMITTED:
Hydro. Survey Team Leader
APPROVAL RECOMMENDED:
Chief, Technical Support Section
APPROVED:
Chief, Construction Branch

DESIGNED BY:
DATE: 09/06/2007
CHECKED BY: TVW
DRAWN BY: EC
SHEET NO. 17 OF 24
DRAWING NO. 50
2
164

PREPARED UNDER THE DIRECTION OF
CRAIG W. KILLEY
LT. COLONEL, C.E., DISTRICT ENGINEER

CALIFORNIA

NAPA RIVER
CONDITION SURVEY
22 – 24 AUGUST 2007

MARIN COUNTY

Sheet reference number
C17