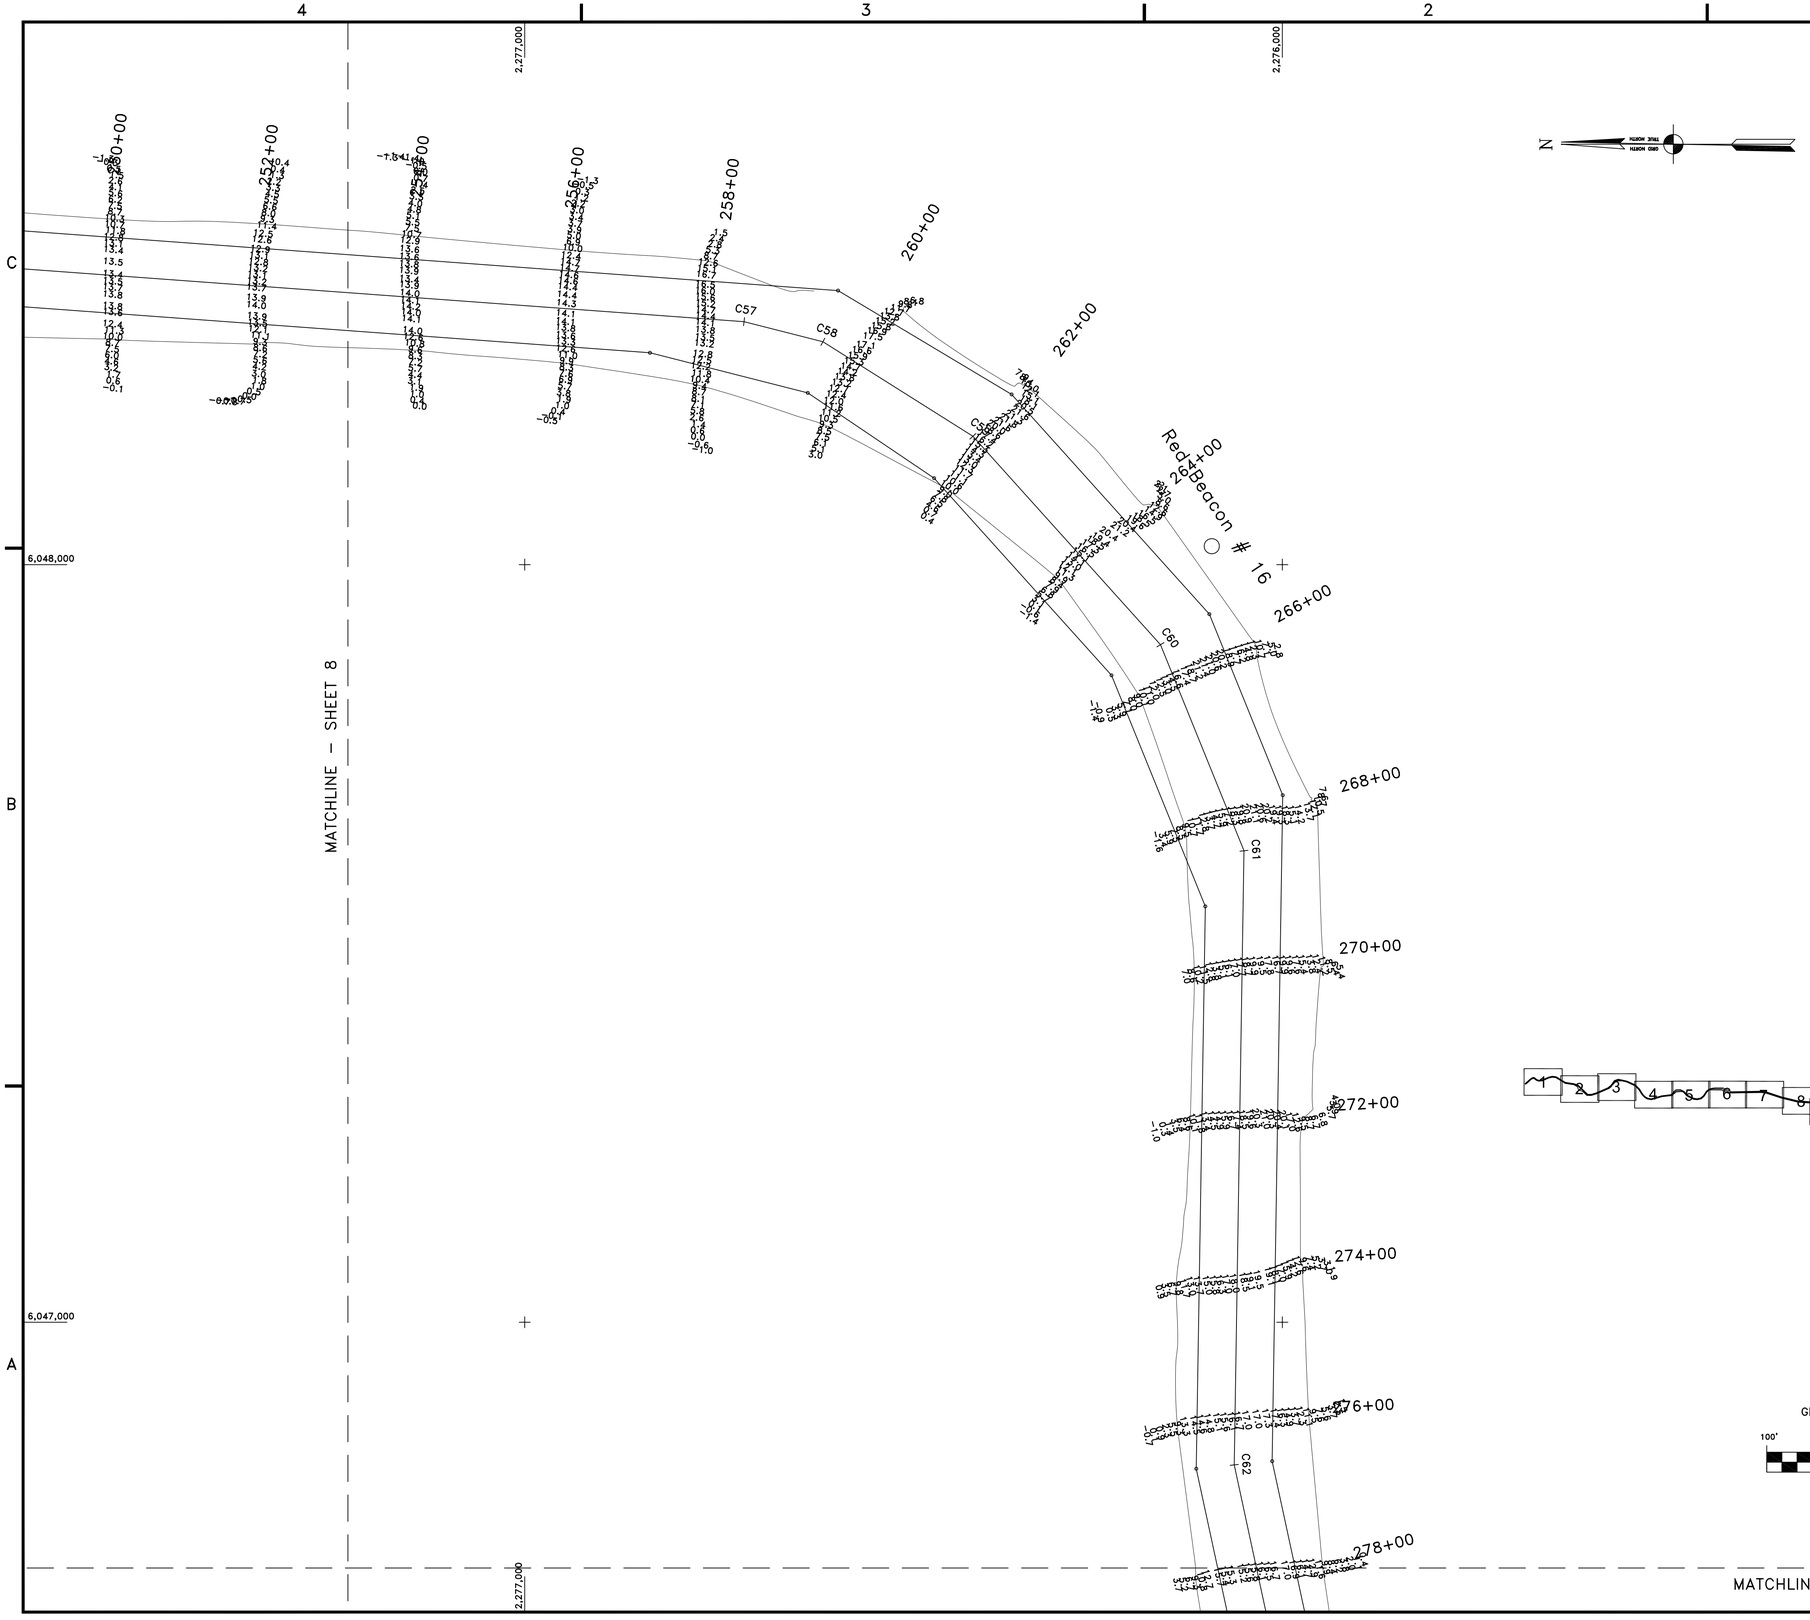

PRELIMINARY ISSUE
THIS PLAN ISSUED FOR ADVANCE INFORMATION ONLY

SHEET INDEX

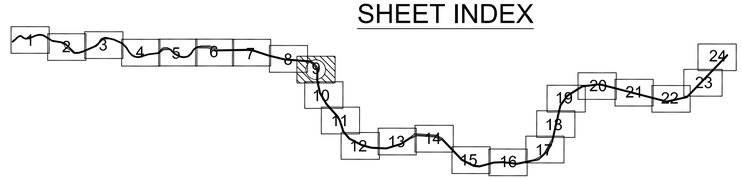

GRAPHICS SCALE 1" = 100'

100' 0 50' 100' 300'

US Army Corps of Engineers
San Francisco District
333 Market Street
San Francisco, CA 94105

Mark	Description	Date	Appr.

DESIGNED BY:	CHECKED BY: TVW	DRAWN BY: EC	
SUBMITTED: Hydro. Survey Team Leader	SHEET NO.	DRAWING NO.	
APPROVAL RECOMMENDED:	DATE: 09/06/2007	9 OF 24	50 2 162
Chief, Technical Support Section	PREPARED UNDER THE DIRECTION OF CRAIG W. KILEY		
APPROVED: Chief, Construction Branch	LT. COLONEL, C.E., DISTRICT ENGINEER		

CALIFORNIA
MARIN COUNTY

NAPA RIVER
CONDITION SURVEY
22 – 24 AUGUST 2007

Sheet reference number
C9