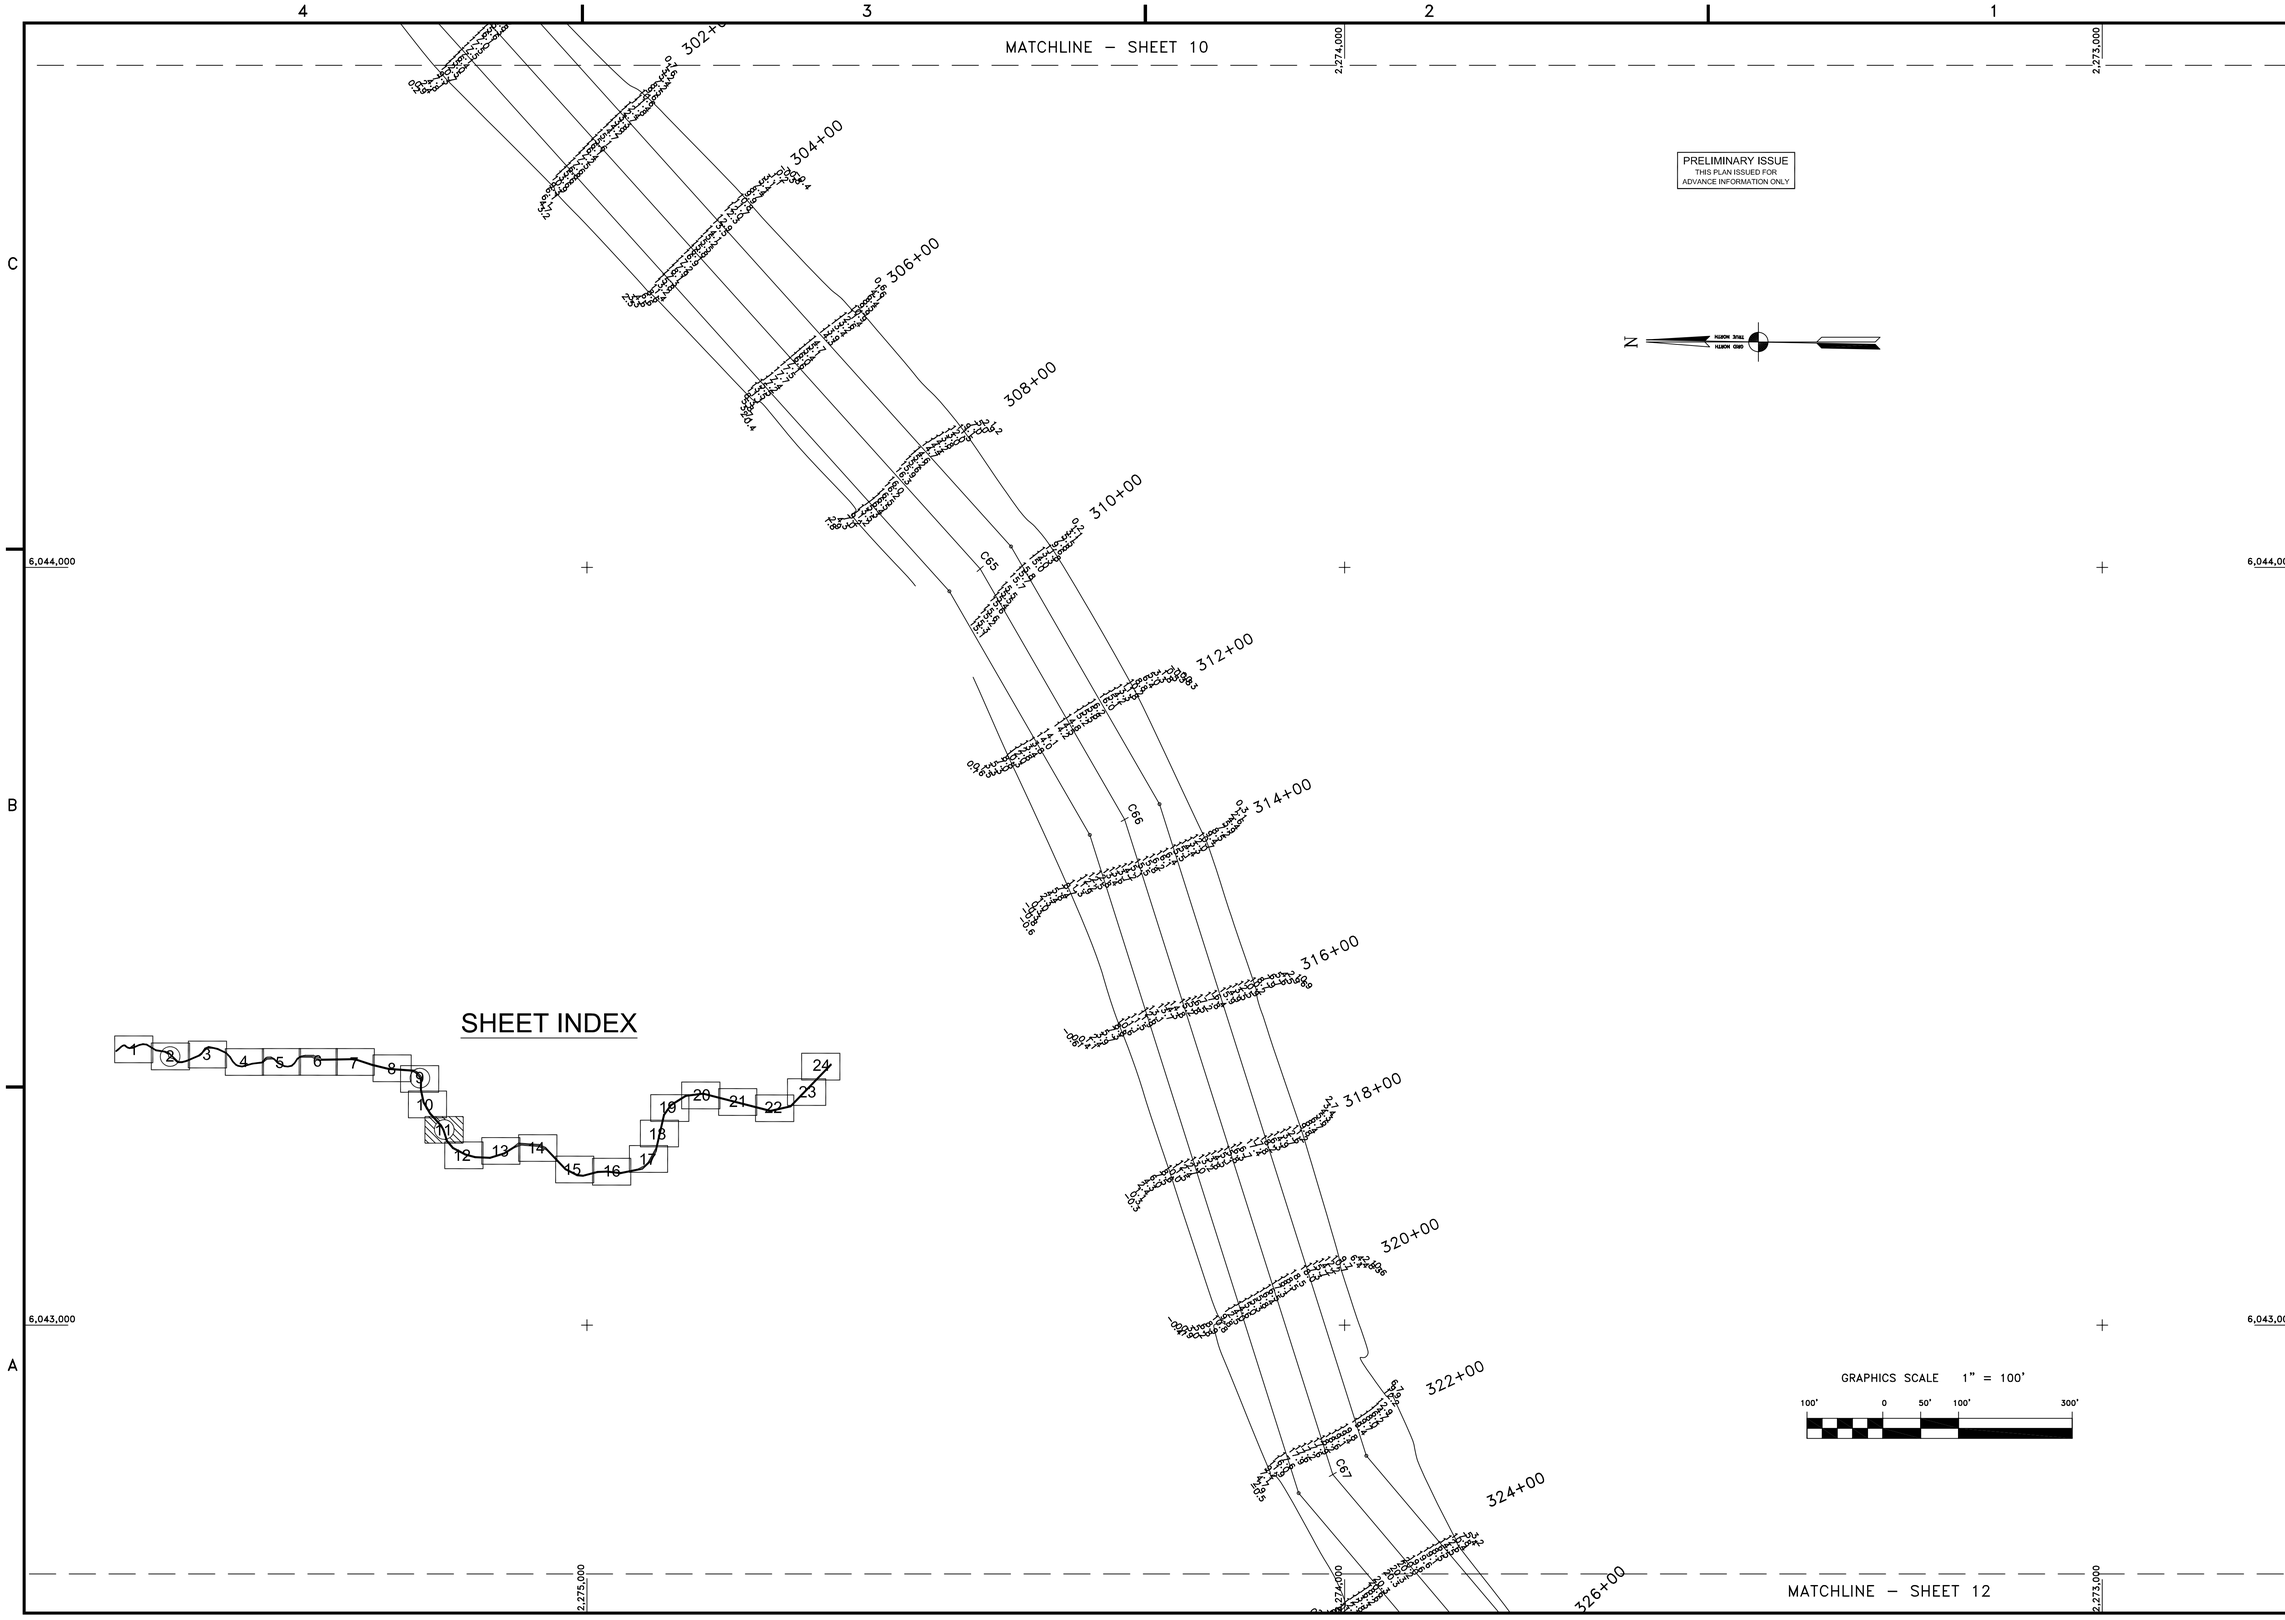

US Army Corps of Engineers
San Francisco District
333 Market Street
San Francisco, CA 94105

Mark	Description	Date	Appr.

DESIGNED BY: | CHECKED BY: TVW | DRAWN BY: EWC
DATE: 10/10/2006 | SHEET NO. 11 OF 24 | DRAWING NO. 50 | 2 | 163

PREPARED UNDER THE DIRECTION OF
CRAIG W. KILEY
LT. COLONEL, C.E., DISTRICT ENGINEER

SUBMITTED: Hydro Survey Team Leader
APPROVAL RECOMMENDED: Chief, Technical Support Section
APPROVED: Chief, Construction Branch

MARIN COUNTY CALIFORNIA

NAPA RIVER
CONDITION SURVEY
28–29 SEPTEMBER
AND
3–4 OCTOBER 2006

Sheet reference number
C11