PRELIMINARY ISSUE
THIS PLAN ISSUED FOR
ADVANCE INFORMATION ONLY

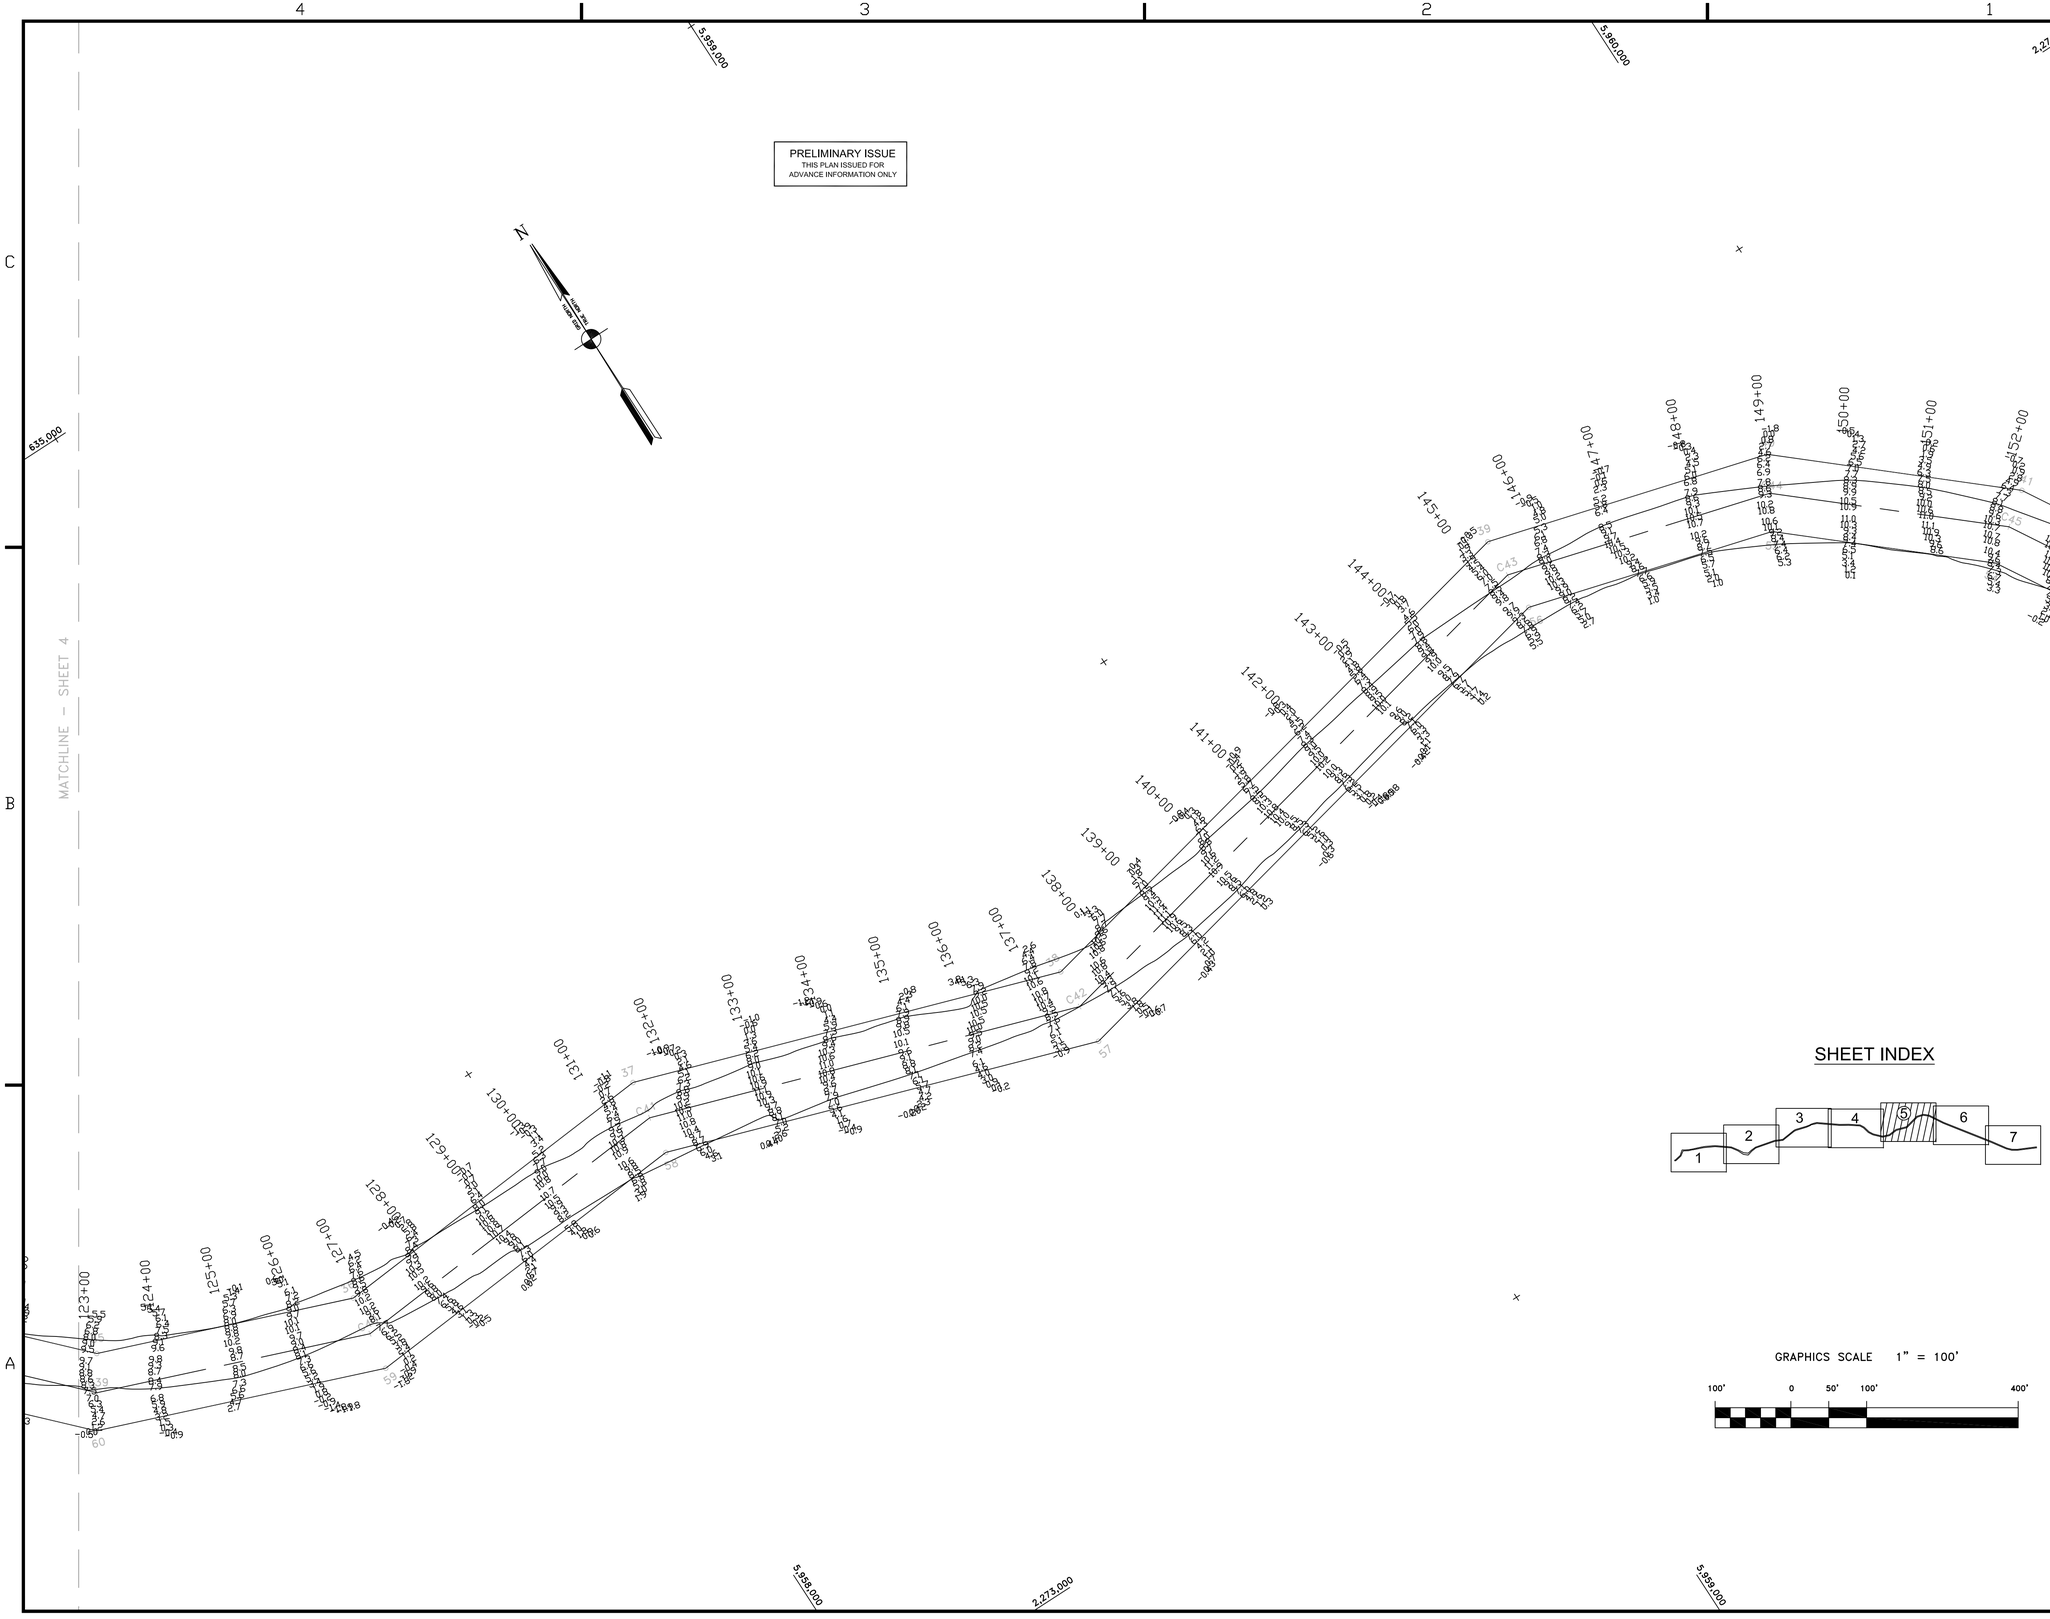

SHEET INDEX

GRAPHICS SCALE 1" = 100'

100' 0 50' 100' 400'

US Army Corps of Engineers
San Francisco District
1455 Market Street
San Francisco, CA 94103

Mark	Description	Date	Appr.

DESIGNED BY: PDT	CHECKED BY: PDT	DRAWN BY: PDT	
DATE: 10/12/2013	SHEET NO. 5 OF 7	DRAWING NO. 52	2

PREPARED UNDER THE DIRECTION OF
JOHN K. BAKER
LT. COLONEL, C.E., DISTRICT ENGINEER

SUBMITTED: PDT	Hydro. Survey Team Leader
APPROVAL RECOMMENDED:	Chief, Technical Support Section
APPROVED:	Chief, Construction Branch

SONOMA COUNTY CALIFORNIA

PETALUMA RIVER
CONDITION SURVEY
4-5 OCTOBER 2013

Sheet reference number
C5