PRELIMINARY ISSUE
THIS PLAN ISSUED FOR
ADVANCE INFORMATION ONLY

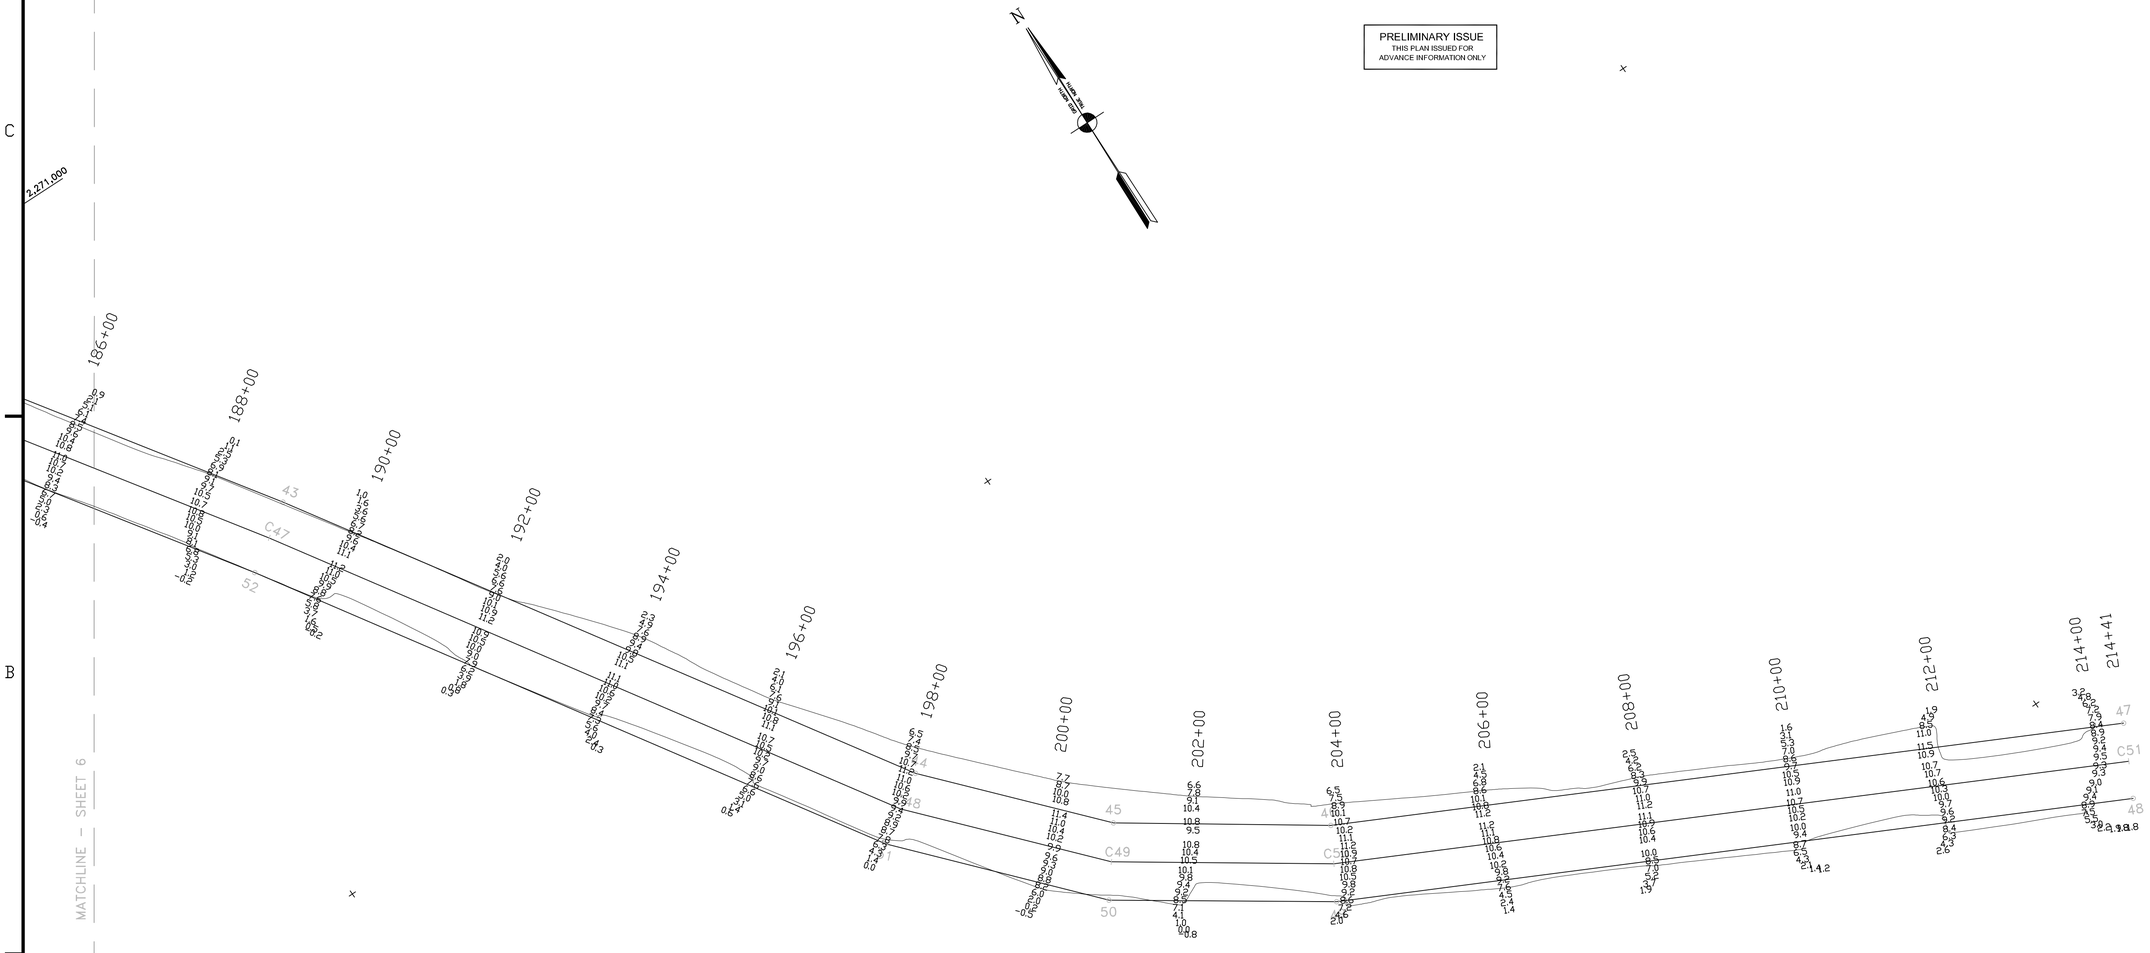

SHEET INDEX

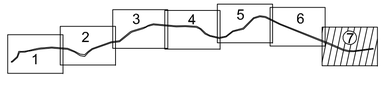

GRAPHICS SCALE 1" = 100'

100' 0 50' 100' 400'

US Army Corps of Engineers
San Francisco District
1455 Market Street
San Francisco, CA 94103

Mark	Description	Date	Appr.

SUBMITTED: PDT	DESIGNED BY:	CHECKED BY: PDT	DRAWN BY: PDT
Hydro. Survey Team Leader	DATE:	SHEET NO.	DRAWING NO.
APPROVAL RECOMMENDED:	1/15/2010	7 OF 7	52 2 xxx
Chief, Technical Support Section	PREPARED UNDER THE DIRECTION OF LAURENCE M. FARRELL		
APPROVED:	LT. COLONEL, C.E., DISTRICT ENGINEER		
Chief, Construction Branch			

CALIFORNIA

SONOMA COUNTY

PETALUMA RIVER
CONDITION SURVEY
12 & 15 JANUARY 2010

Sheet reference number
C7