PRELIMINARY ISSUE
THIS PLAN ISSUED FOR
ADVANCE INFORMATION ONLY

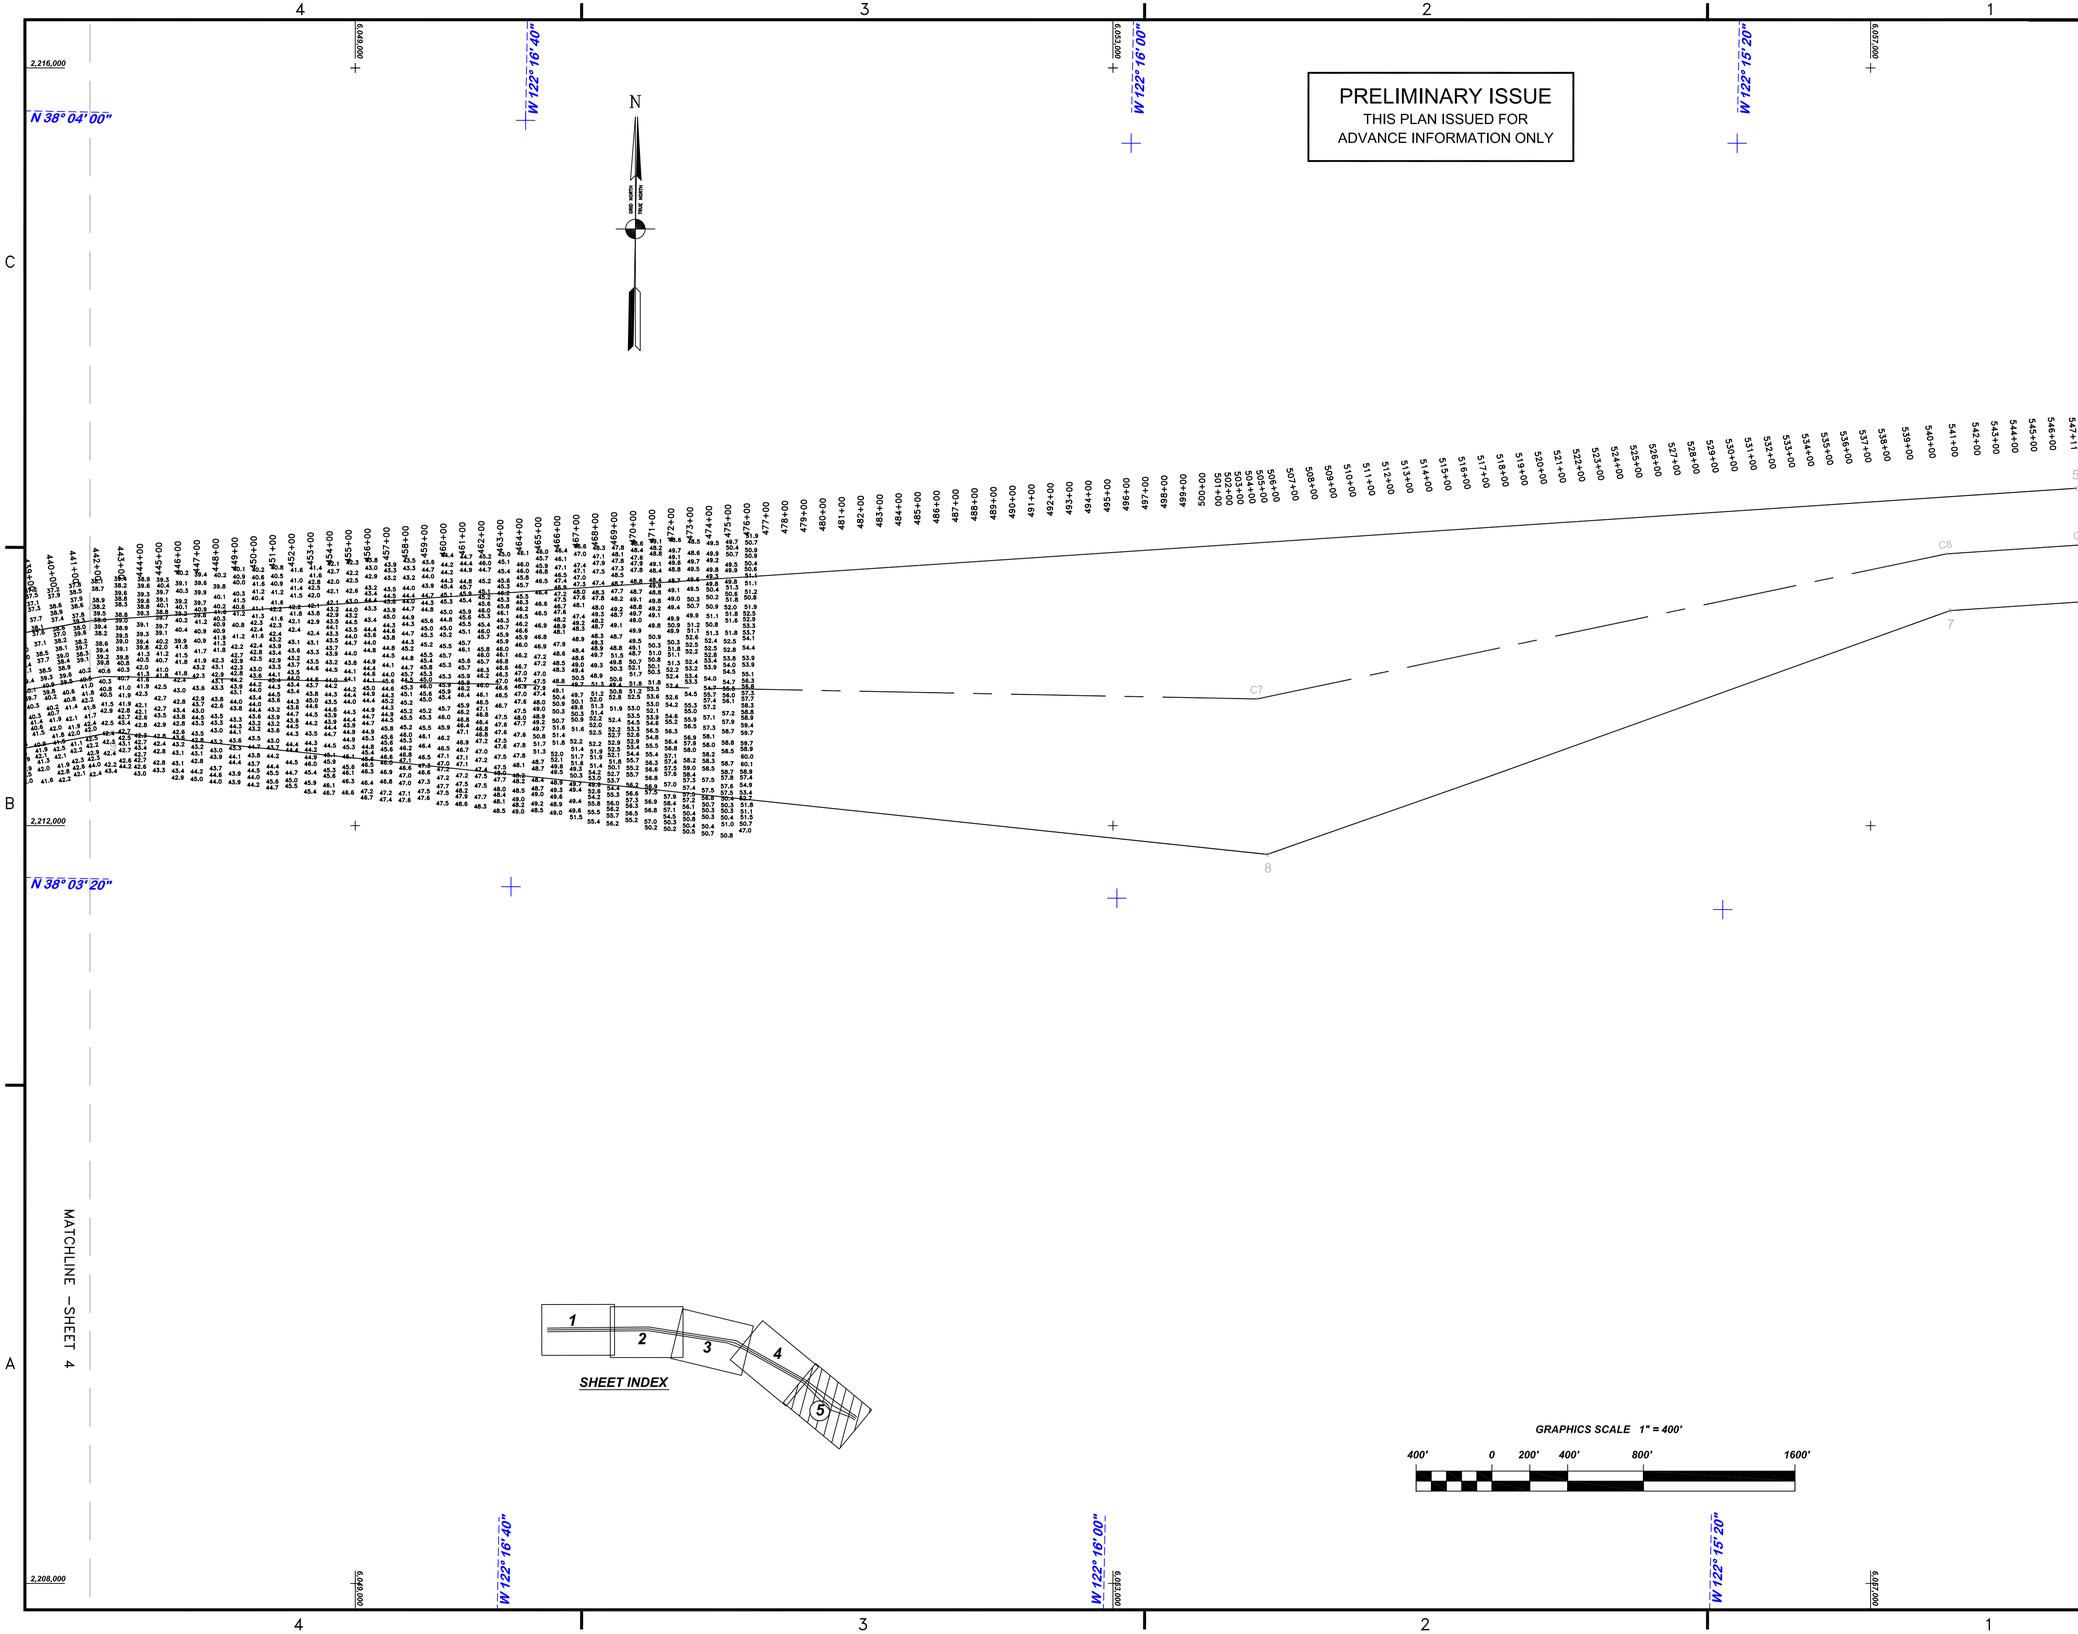

SHEET INDEX

GRAPHICS SCALE 1" = 400'

400' 0 200' 400' 800' 1600'

MATCHLINE – SHEET 4

US Army Corps of Engineers
San Francisco District
1455 Market Street
San Francisco, CA 94103

Mark	Description	Date	Appr.

DESIGNED BY:	CHECKED BY:	DRAWN BY:
	PDT	PDT

DATE:	SHEET NO.	DRAWING NO.		
10/29/2013	5 OF 5	3	2	XXX

PREPARED UNDER THE DIRECTION OF
JOHN K. BAKER
LT. COLONEL, C.E., DISTRICT ENGINEER

SUBMITTED:	
PDT	
Hydro. Survey Team Leader	
APPROVAL RECOMMENDED:	
Chief, Hydro. Survey Section	
APPROVED:	
Chief, Construction Branch	

CALIFORNIA

SAN PABLO BAY

PINOLE SHOALS
POSTDREDGE SURVEY
6-9, 25 SEPTEMBER 2013

Sheet reference number
C5