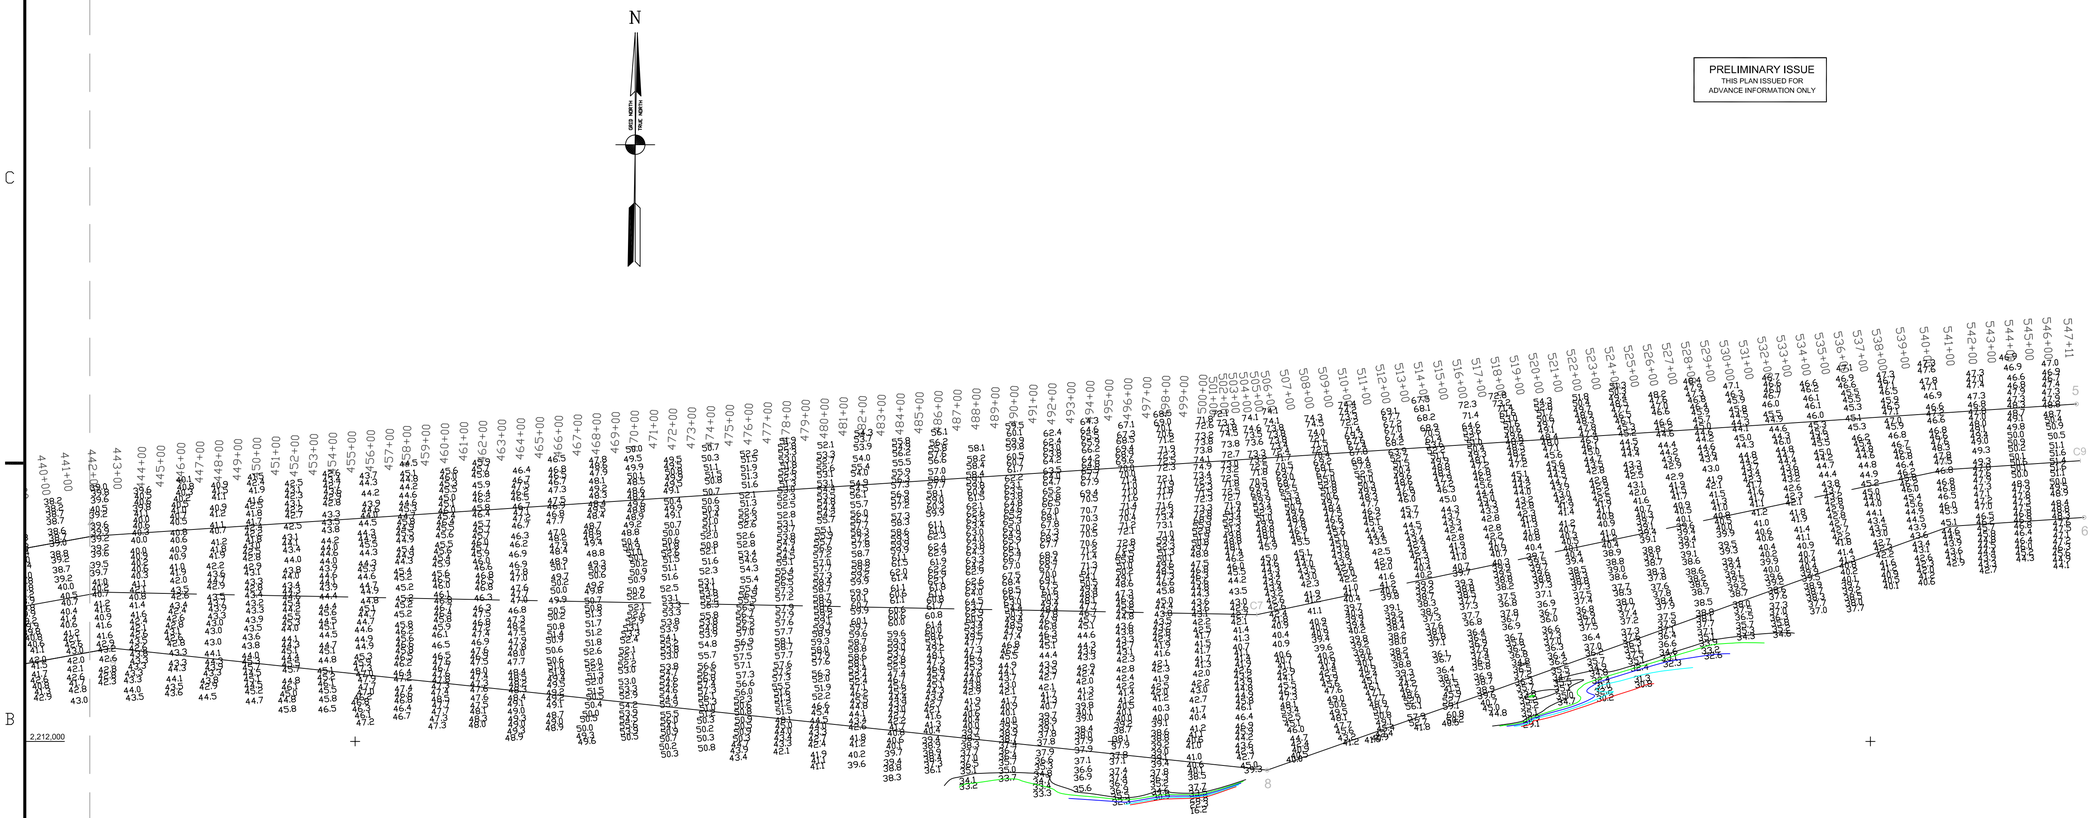

US Army Corps of Engineers
San Francisco District
1455 Market Street
San Francisco, CA 94103

Mark	Description	Date	Appr.

DESIGNED BY:		CHECKED BY:	DRAWN BY:
		TVW	EWC
DATE:	SHEET NO.	DRAWING NO.	
4/21/2008	5 OF 5	3	2 214

SUBMITTED: MC
Hydro Survey Team Leader

APPROVAL RECOMMENDED:
Chief, Technical Support Section

APPROVED:
Chief, Construction Branch

PREPARED UNDER THE DIRECTION OF
CRAIG W. KILEY
LT. COLONEL, C.E., DISTRICT ENGINEER

CALIFORNIA
SAN PABLO BAY

PINOLE SHOALS
CONDITION SURVEY
24, 26-28, 31 MARCH AND 01 & 16 APRIL 2008

Sheet reference number
C5