PRELIMINARY ISSUE
THIS PLAN ISSUED FOR ADVANCE INFORMATION ONLY

N
GRID NORTH
TRUE NORTH

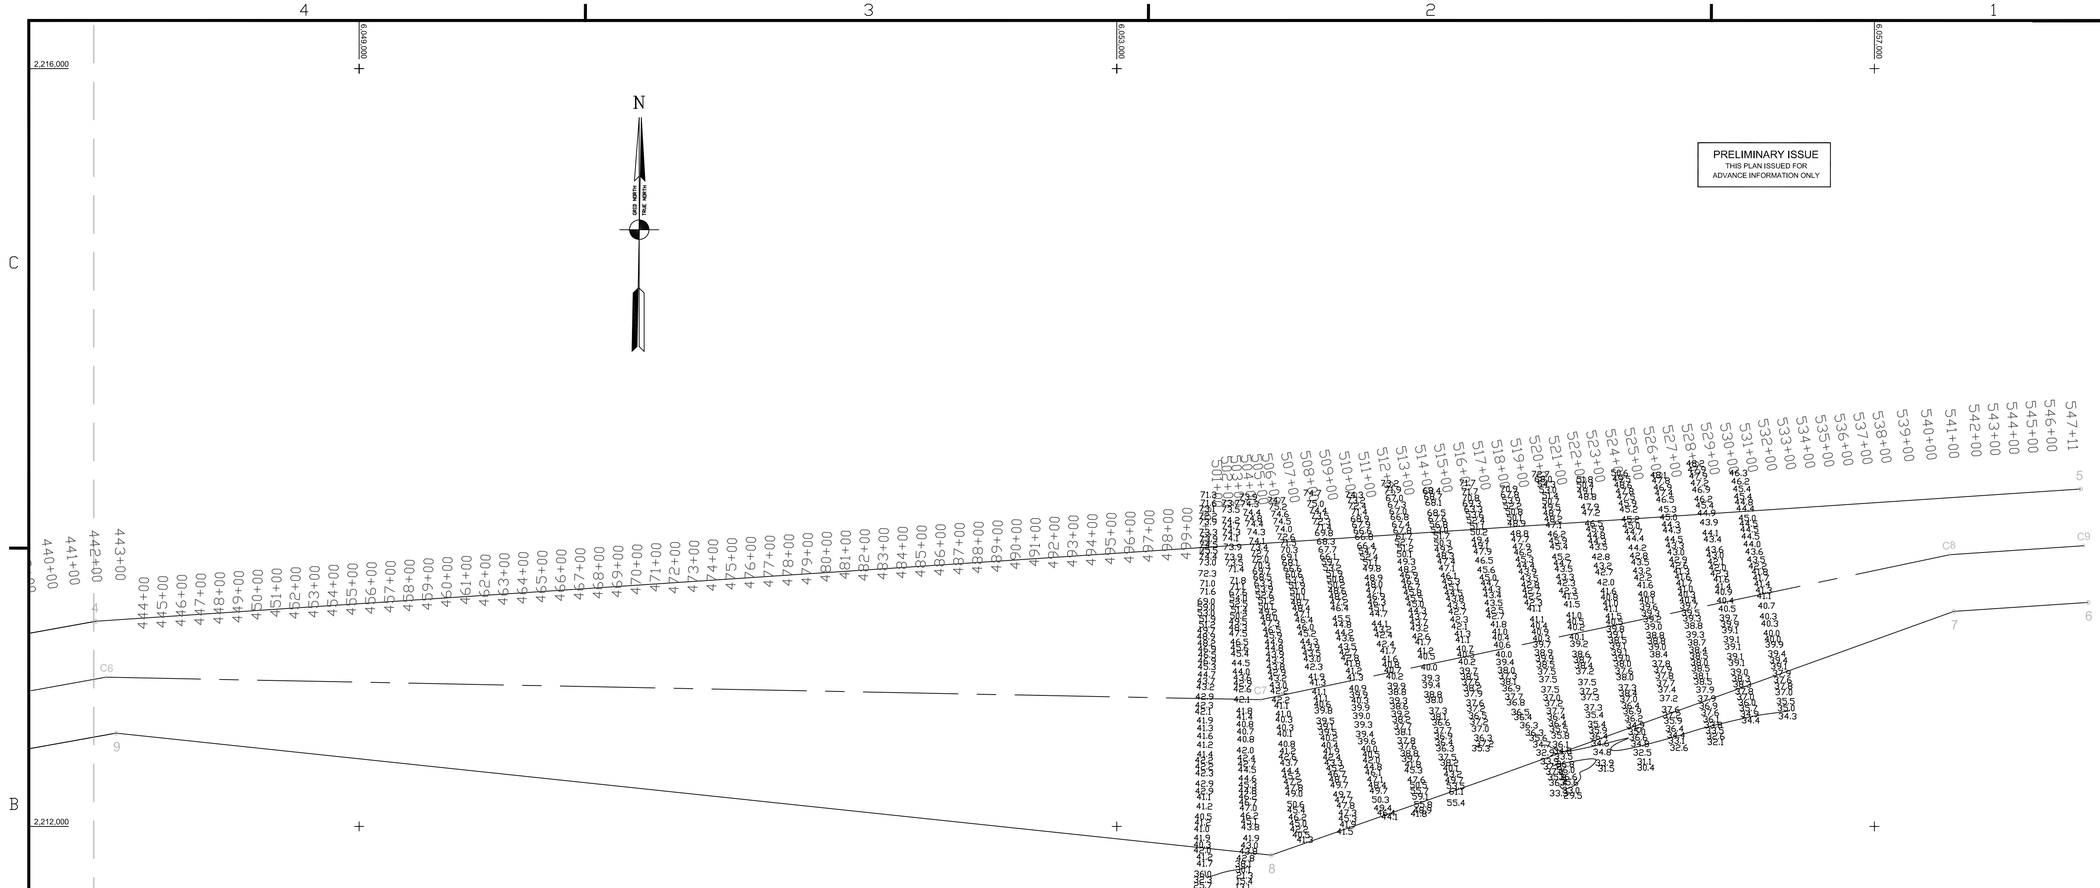

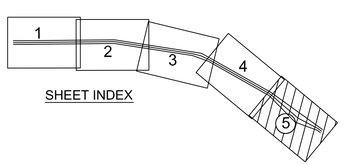

SHEET INDEX

GRAPHICS SCALE 1" = 400'

400' 0 200' 400' 800' 1600'

MATCHLINE – SHEET 4

2,216,000
2,212,000
2,208,000
6,649,000
6,650,000
6,651,000
6,652,000
4
3
2
1
C
B
A

US Army Corps of Engineers
San Francisco District
333 Market Street
San Francisco, CA 94105

Mark	Description	Date	Appr.

DESIGNED BY:		CHECKED BY: TVW	DRAWN BY: EC
DATE: 07/31/2007	SHEET NO. 5 OF 5	DRAWING NO. 3	2 218

SUBMITTED:
Hydro Survey Team Leader

APPROVAL RECOMMENDED:
Chief, Technical Support Section

APPROVED:
Chief, Construction Branch

PREPARED UNDER THE DIRECTION OF
CRAIG W. KILEY
LT. COLONEL, C.E., DISTRICT ENGINEER

CALIFORNIA
SAN PABLO BAY

PINOLE SHOALS
POSTDREDGE SURVEY
17–19 JULY 2007

Sheet reference number
C5