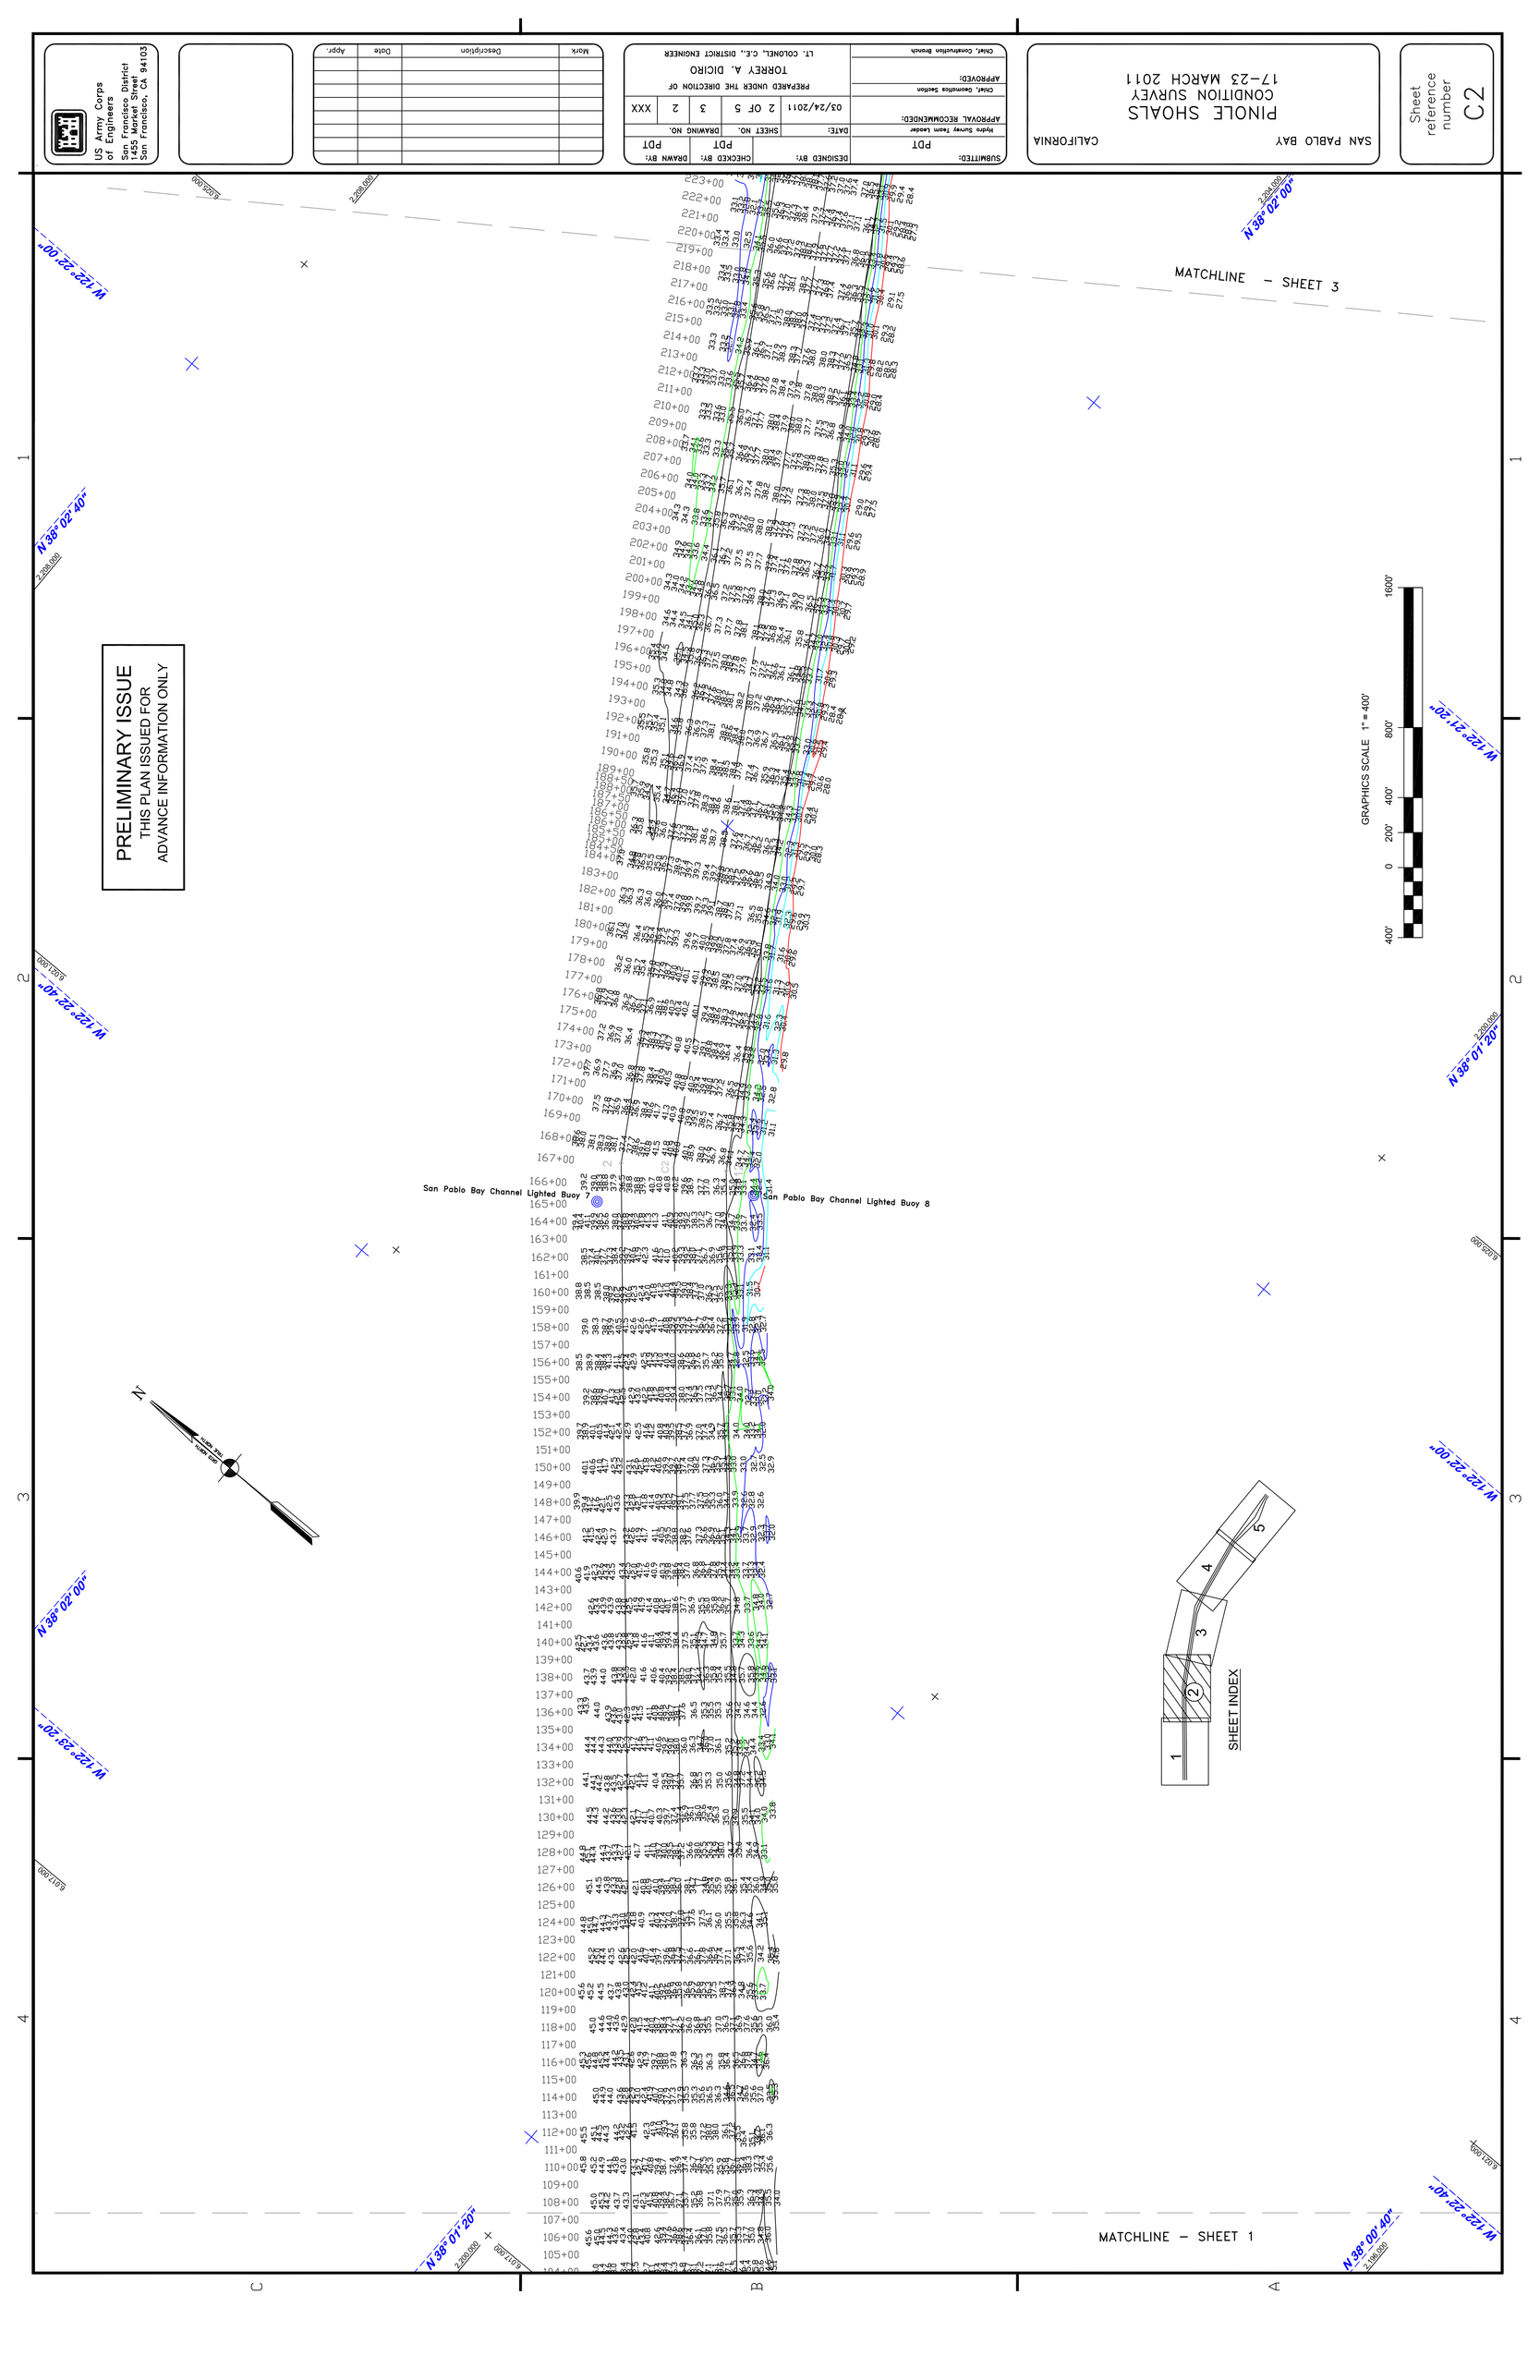
PRELIMINARY ISSUE
THIS PLAN ISSUED FOR
ADVANCE INFORMATION ONLY
US Army Corps of Engineers
San Francisco District
1455 Market Street
San Francisco, CA 94103
SUBMITTED: PDT
Hydro Survey Team Leader
DATE: 03/24/2011
SHEET NO. 2 OF 5
DRAWING NO. 3
XXX
DESIGNED BY: PDT
CHECKED BY: PDT
DRAWN BY: PDT
APPROVAL RECOMMENDED:
Chief, Operations Section
APPROVED:
Chief, Construction Branch
PREPARED UNDER THE DIRECTION OF
TORREY A. DICIRO
LT. COLONEL, C.E., DISTRICT ENGINEER
Mark
Description
Date
Appr.
SAN PABLO BAY
CALIFORNIA
PINOLE SHOALS
CONDITION SURVEY
17-23 MARCH 2011
Sheet reference number
C2
MATCHLINE – SHEET 3
MATCHLINE – SHEET 1
San Pablo Bay Channel Lighted Buoy 7
San Pablo Bay Channel Lighted Buoy 8
GRAPHICS SCALE 1" = 400'
1600'
800'
400'
200'
0
400'
SHEET INDEX
1
2
3
4
5
N 38° 02' 00"
W 122° 22' 00"
N 38° 02' 40"
W 122° 23' 20"
N 38° 01' 20"
W 122° 21' 20"
N 38° 00' 40"
W 122° 22' 40"