PRELIMINARY ISSUE
THIS PLAN ISSUED FOR
ADVANCE INFORMATION ONLY

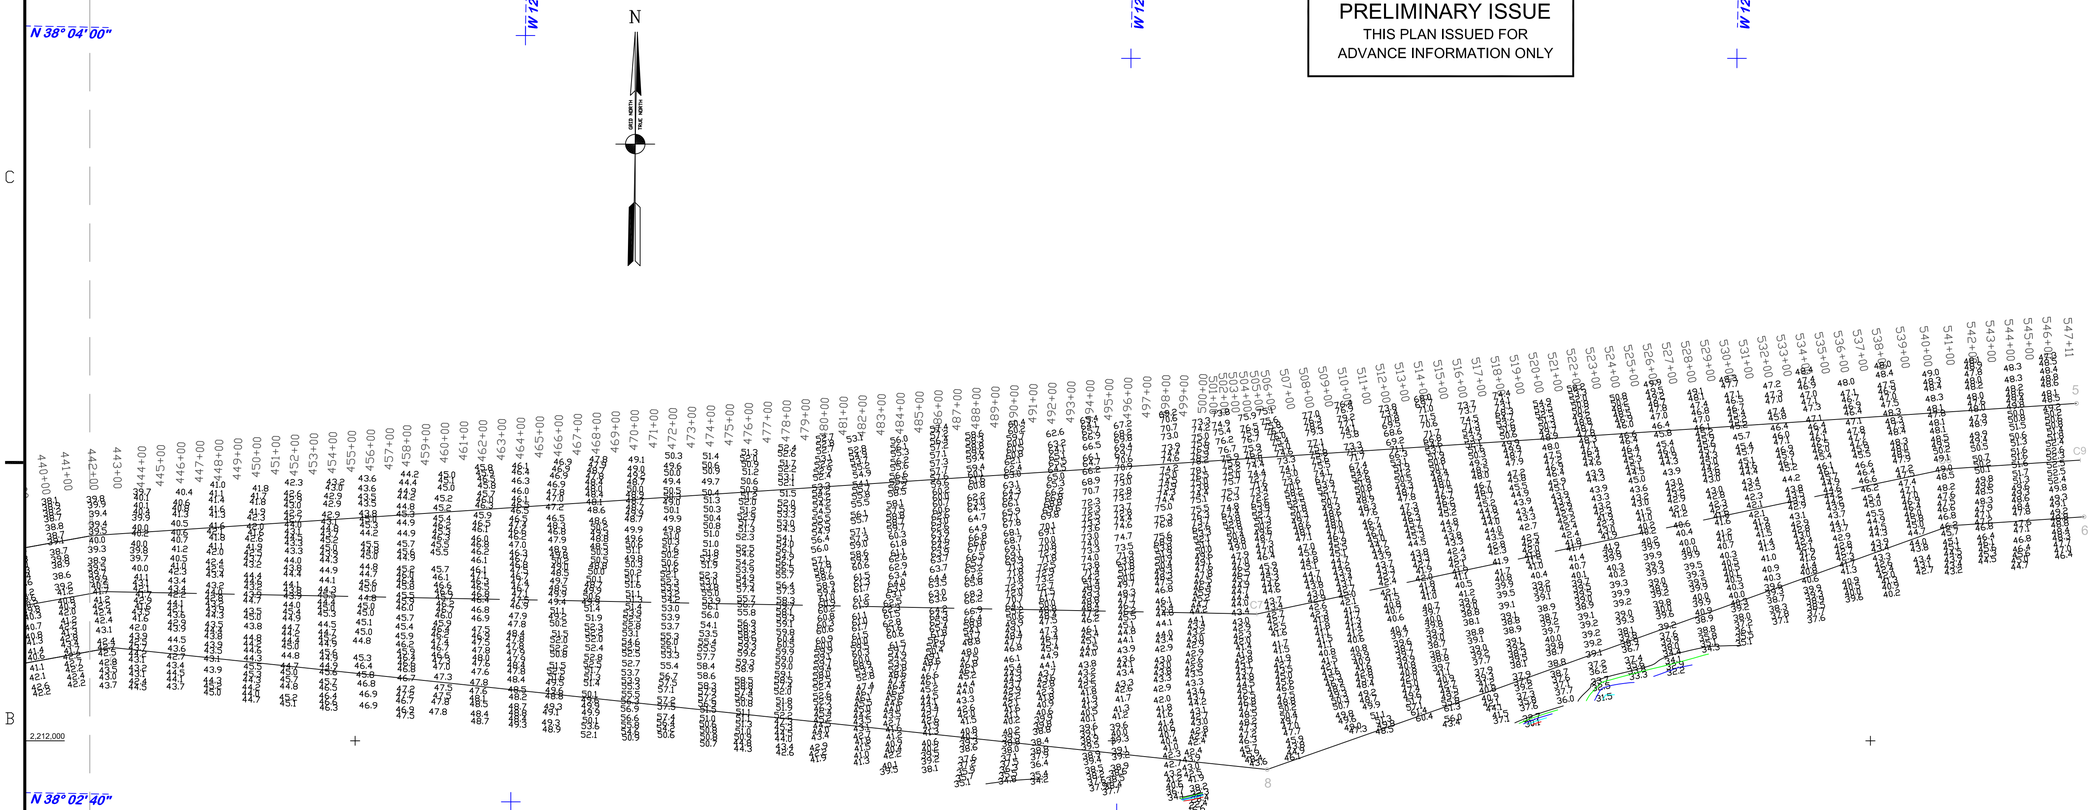

US Army Corps of Engineers
San Francisco District
1455 Market Street
San Francisco, CA 94103

Mark	Description	Date	Appr.

DESIGNED BY:	CHECKED BY:	DRAWN BY:
	PDT	PDT

DATE:	SHEET NO.	DRAWING NO.	
01/5/2008	5 OF 5	3	2 XXX

PREPARED UNDER THE DIRECTION OF
LAURENCE M. FARRELL
LT. COLONEL, C.E., DISTRICT ENGINEER

SUBMITTED: PDT
Hydro. Survey Team Leader

APPROVAL RECOMMENDED:
Chief, Technical Support Section

APPROVED:
Chief, Construction Branch

CALIFORNIA
SAN PABLO BAY

PINOLE SHOALS
CONDITION SURVEY
21–24 JANUARY 2010

Sheet reference number
C5