PRELIMINARY ISSUE
THIS PLAN ISSUED FOR
ADVANCE INFORMATION ONLY

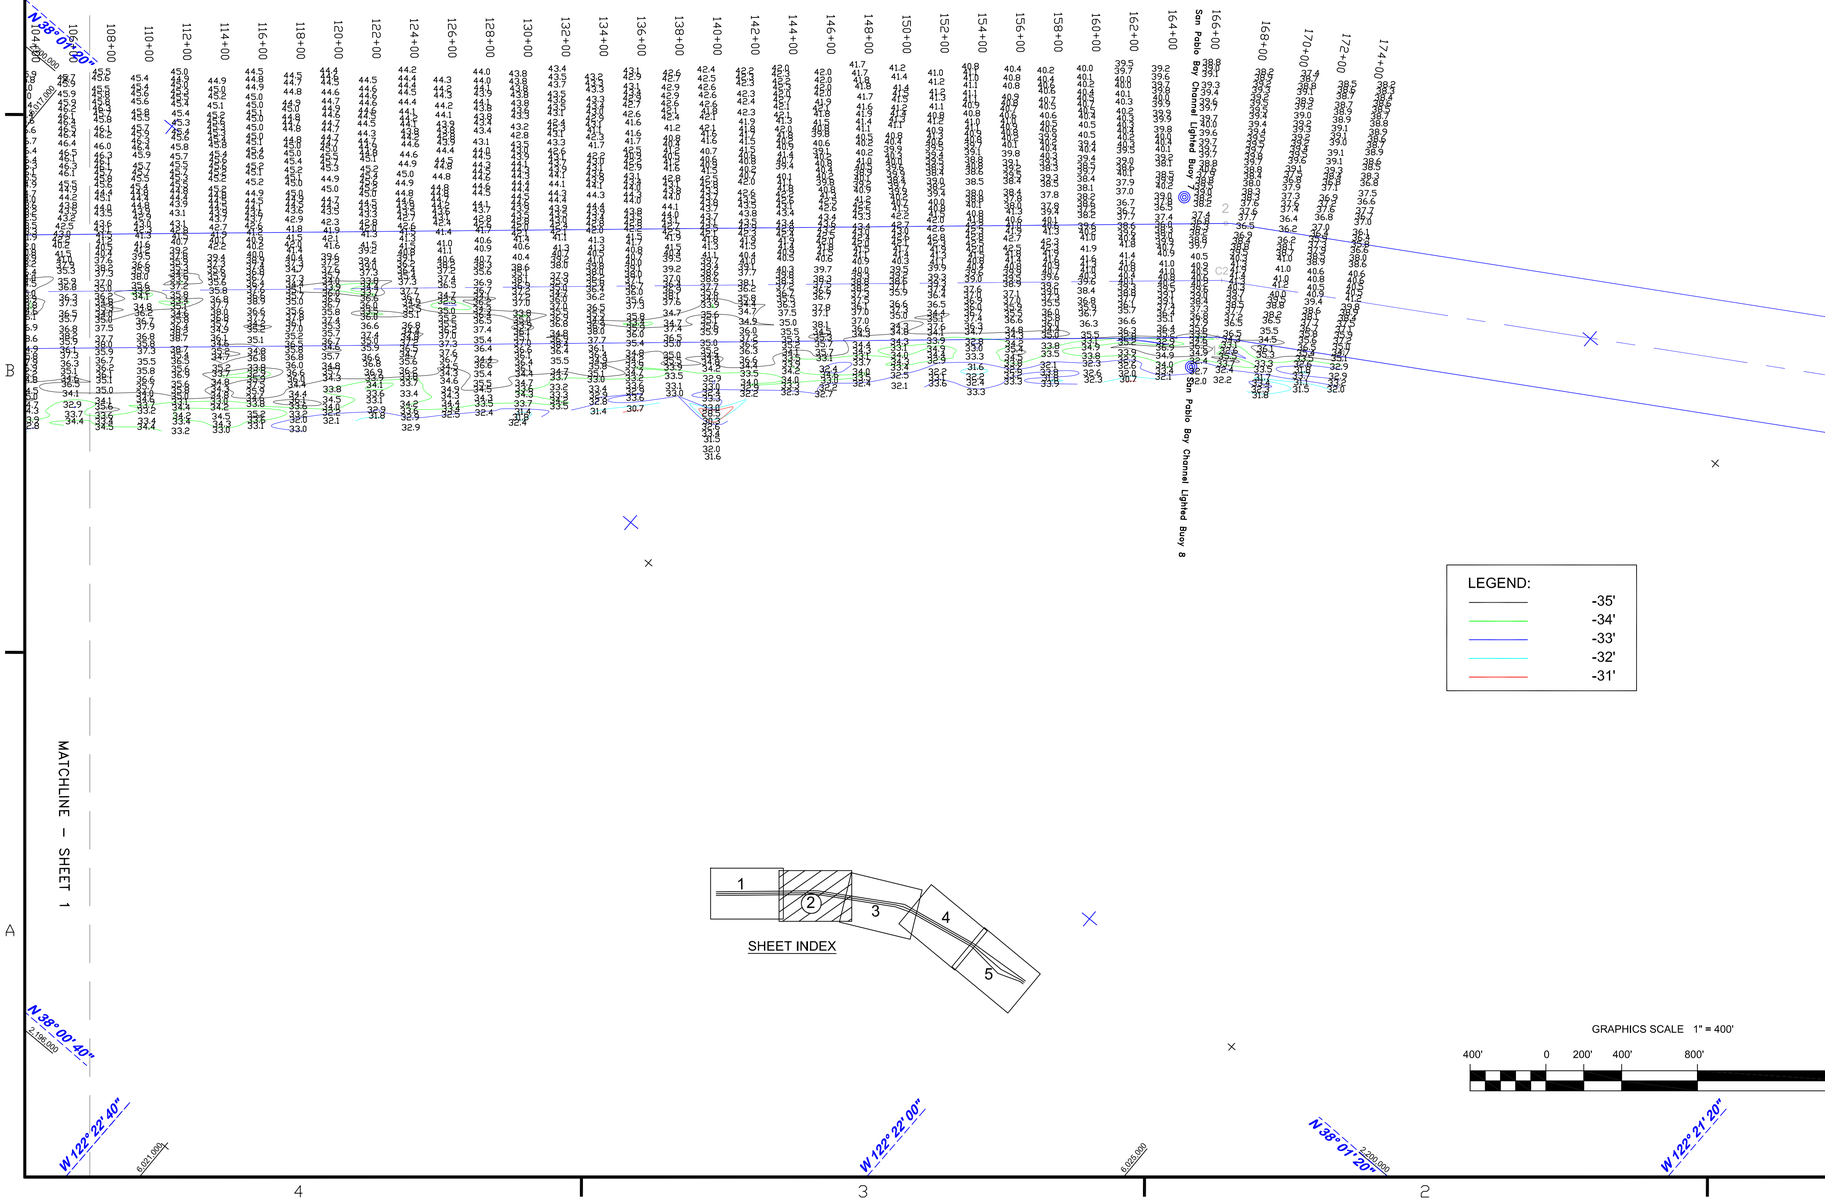

SHEET INDEX

LEGEND:
-35'
-34'
-33'
-32'
-31'

GRAPHICS SCALE 1" = 400'
400' 0 200' 400' 800' 1600'

US Army Corps of Engineers
San Francisco District
1455 Market Street
San Francisco, CA 94103

Mark	Description	Date	Appr.
1			
2			

DESIGNED BY:	CHECKED BY:	DRAWN BY:
PDT	PDT	PDT

DATE:	SHEET NO.	DRAWING NO.	
02/21/2010	2 OF 5	3	2 xxx

PREPARED UNDER THE DIRECTION OF
LAURENCE M. FARRELL
LT. COLONEL, C.E., DISTRICT ENGINEER

SUBMITTED:	
PDT	
Hydro. Survey Team Leader	
APPROVAL RECOMMENDED:	02/21/2010
Chief, Technical Support Section	
APPROVED:	
Chief, Construction Branch	

CALIFORNIA
SAN PABLO BAY
PINOLE SHOALS
RE-ALIGNMENT CONDITION SURVEY
16, 18 & 19 FEBRUARY 2010

Sheet reference number
C2