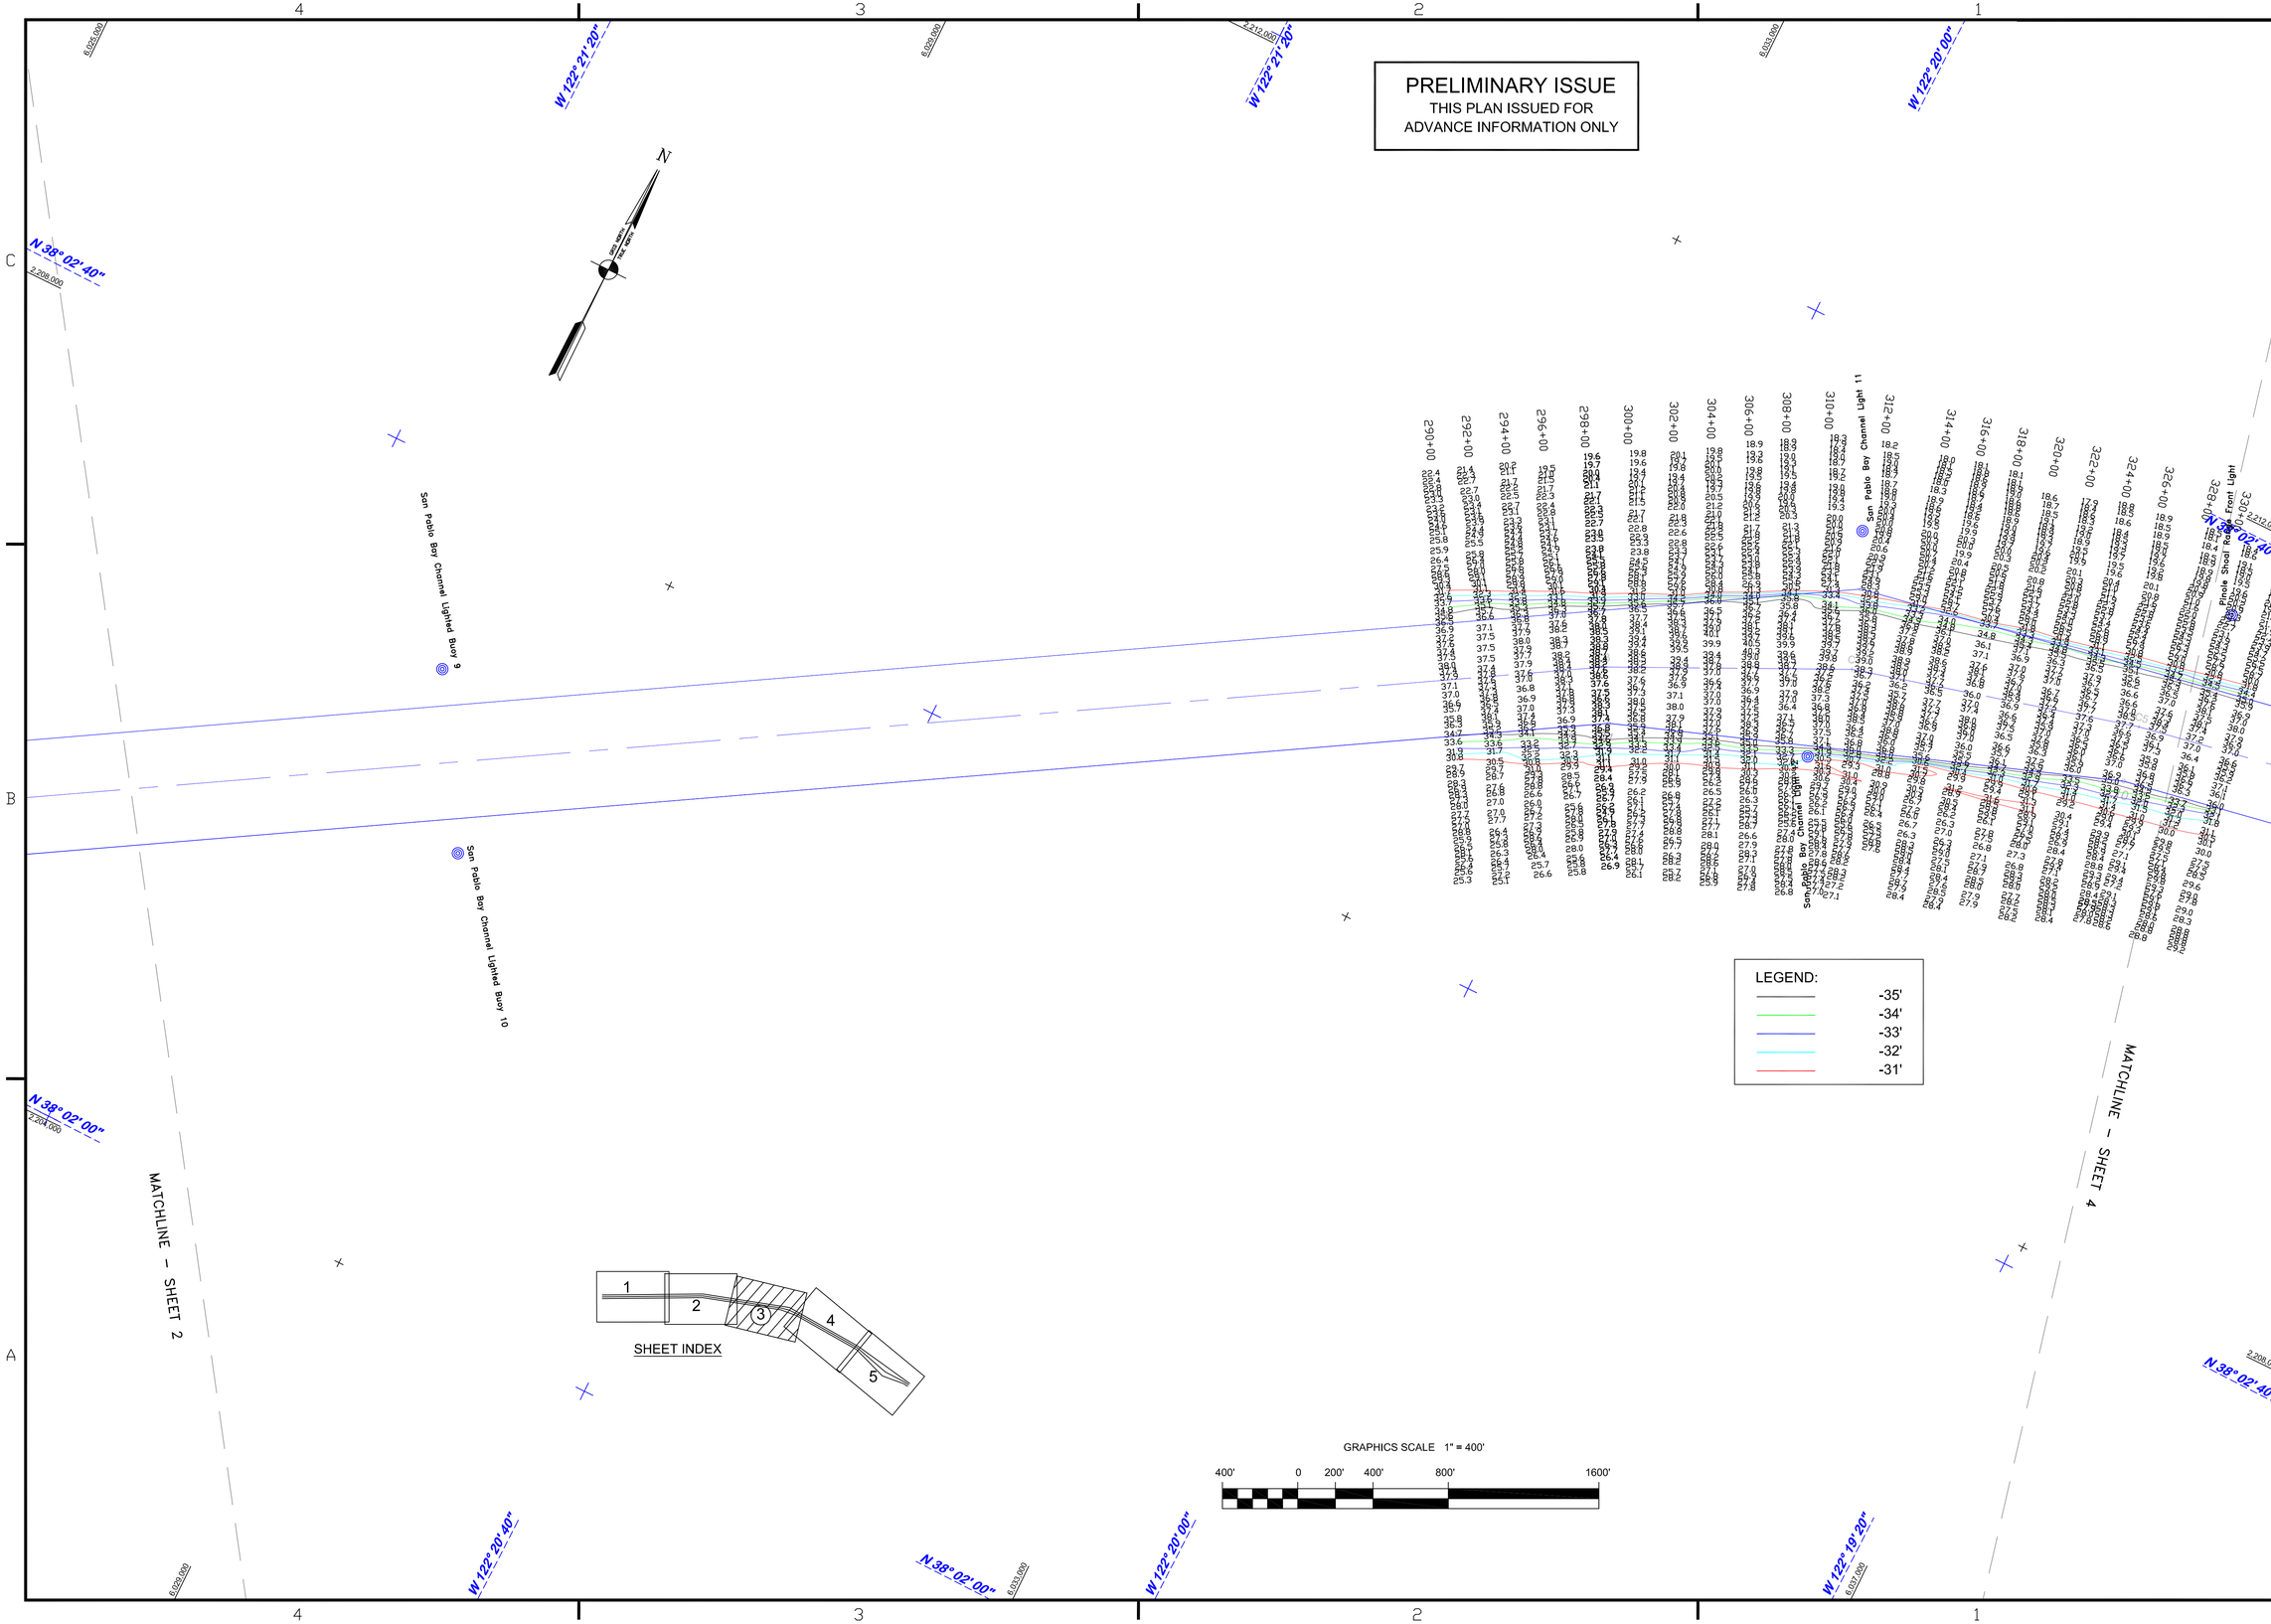

US Army Corps of Engineers
San Francisco District
1455 Market Street
San Francisco, CA 94103

Mark	Description	Date	Appr.

SUBMITTED: PDT
Hydro Survey Team Leader
APPROVAL RECOMMENDED:
Chief, Technical Support Section
APPROVED:
Chief, Construction Branch

DESIGNED BY: PDT
DATE: 02/21/2010
CHECKED BY: PDT
SHEET NO. 3 OF 5
DRAWING NO. 3 2 XXX
DRAWN BY: PDT

PREPARED UNDER THE DIRECTION OF
LAURENCE M. FARRELL
LT. COLONEL, C.E., DISTRICT ENGINEER

SAN PABLO BAY CALIFORNIA

PINOLE SHOALS
RE-ALIGNMENT CONDITION SURVEY
16, 18 & 19 FEBRUARY 2010

Sheet reference number
C3