PRELIMINARY ISSUE
THIS PLAN ISSUED FOR
ADVANCE INFORMATION ONLY

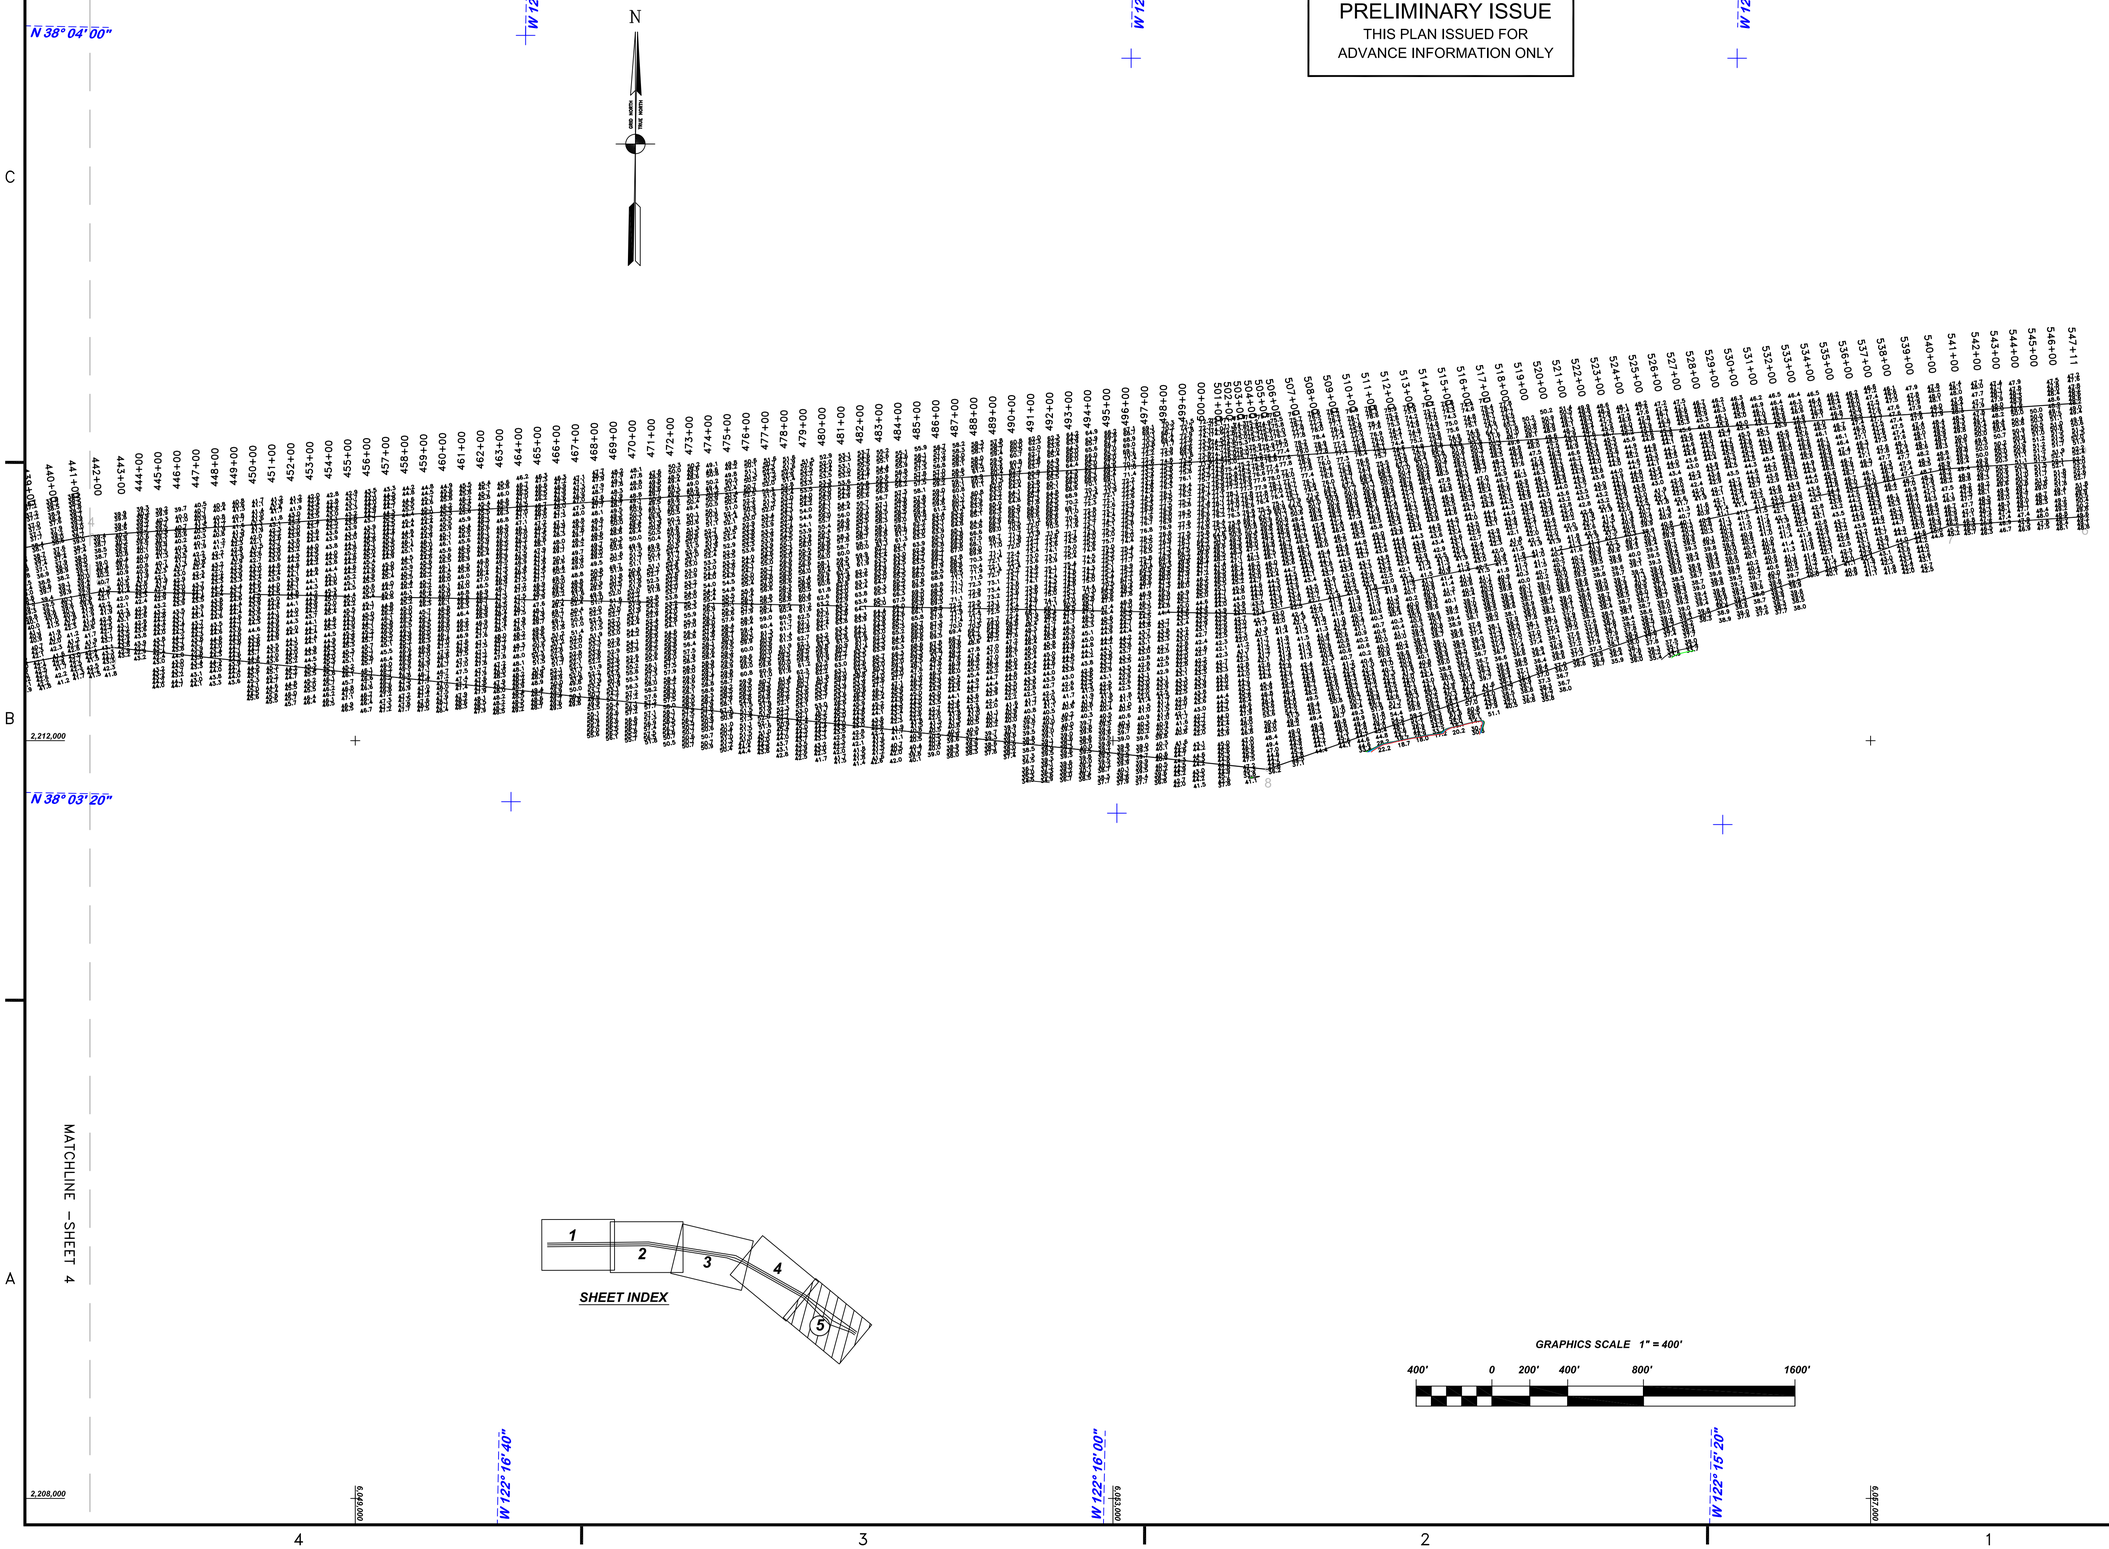

US Army Corps of Engineers
San Francisco District
1455 Market Street
San Francisco, CA 94103

Mark	Description	Date	Appr.

DESIGNED BY:	CHECKED BY:	DRAWN BY:
	PDT	PDT

DATE:	SHEET NO.	DRAWING NO.	
1/31/2014	5 OF 5	3	2 XXX

PREPARED UNDER THE DIRECTION OF
JOHN K. BAKER
LT. COLONEL, C.E., DISTRICT ENGINEER

SUBMITTED: PDT
Hydro. Survey Team Leader

APPROVAL RECOMMENDED:
Chief, Hydro. Survey Section

APPROVED:
Chief, Construction Branch

CALIFORNIA

SAN PABLO BAY

PINOLE SHOALS
CONDITION SURVEY
24–29 JANUARY 2014

Sheet reference number
C5