MATCHLINE – SHEET 1

PRELIMINARY ISSUE
THIS PLAN ISSUED FOR
ADVANCE INFORMATION ONLY

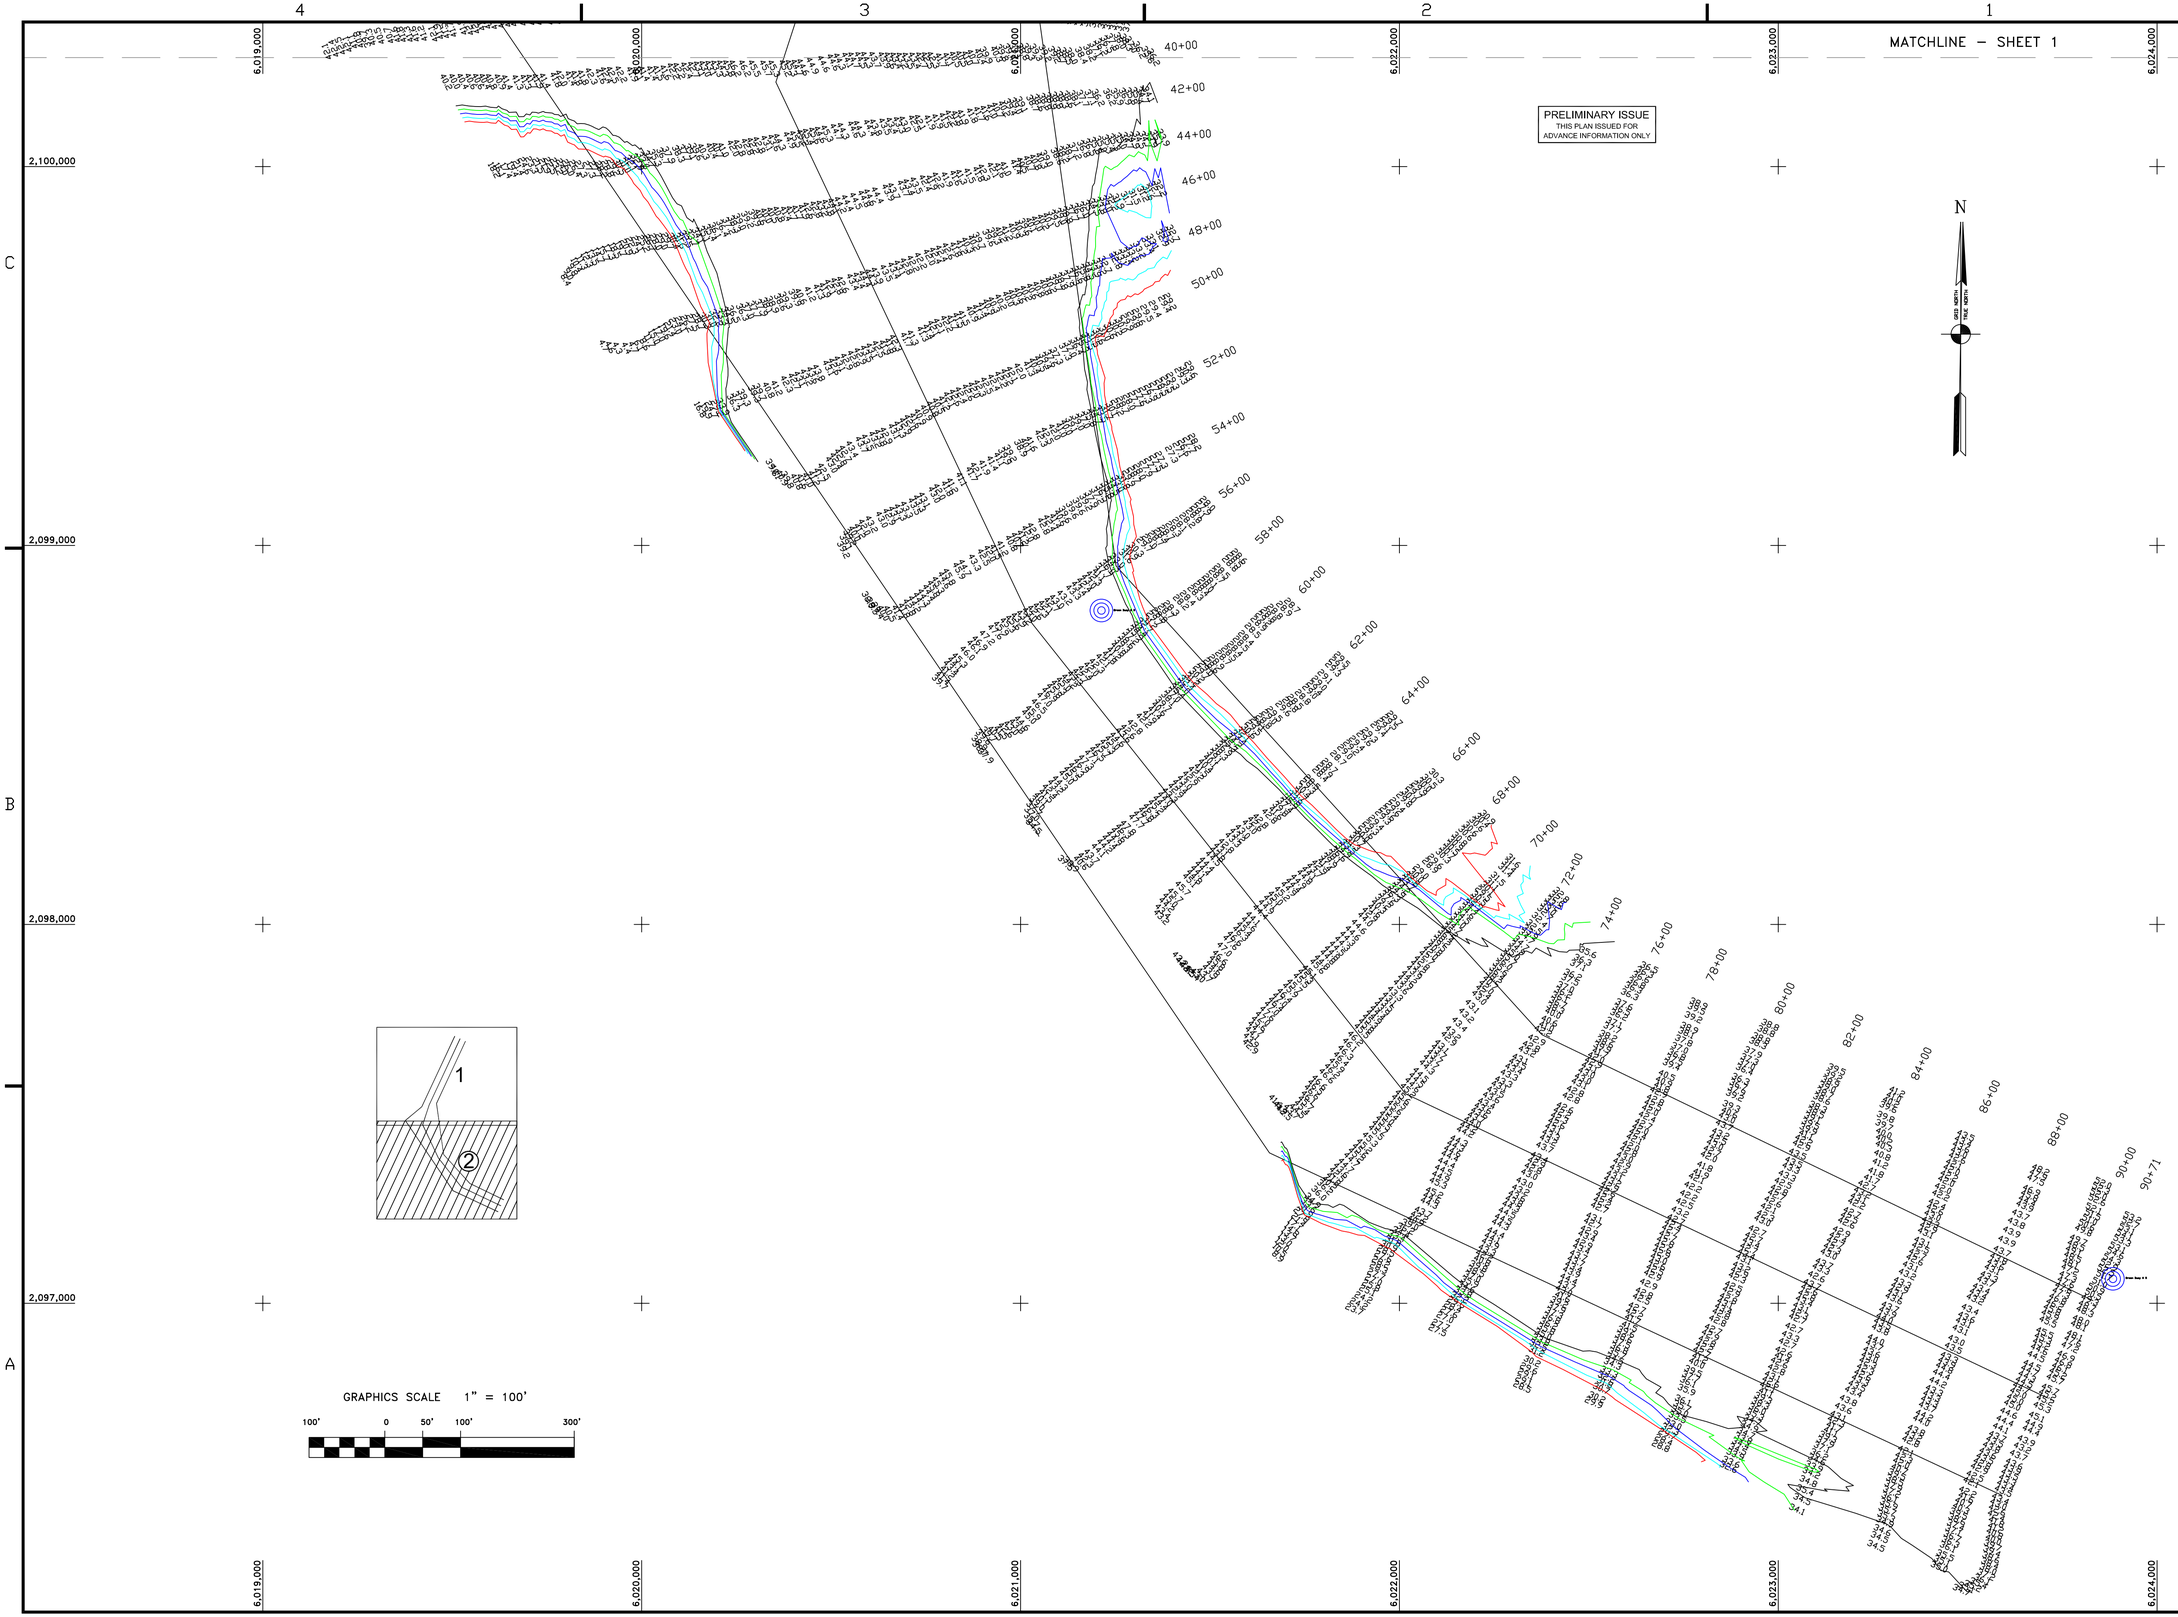

US Army Corps of Engineers
San Francisco District
333 Market Street
San Francisco, CA 94105

Mark	Description	Date	Appr.

DESIGNED BY:	CHECKED BY: TVW	DRAWN BY: EC	
DATE: 4/14/2004	SHEET NO. 2 OF 2	DRAWING NO. 1	2 674

SUBMITTED:
Hydro. Survey Team Leader
APPROVAL RECOMMENDED:
Chief, Technical Support Section
APPROVED:
Chief, Construction Branch

PREPARED UNDER THE DIRECTION OF
PHILIP T. FEIR
LT. COLONEL, C.E., DISTRICT ENGINEER

SAN FRANCISCO BAY CALIFORNIA
ISLAIS CREEK SHOAL CHANNEL
CONDITION SURVEY
20 APRIL 2006

Sheet reference number
C2