MATCHLINE – SHEET 1

PRELIMINARY ISSUE
THIS PLAN ISSUED FOR ADVANCE INFORMATION ONLY

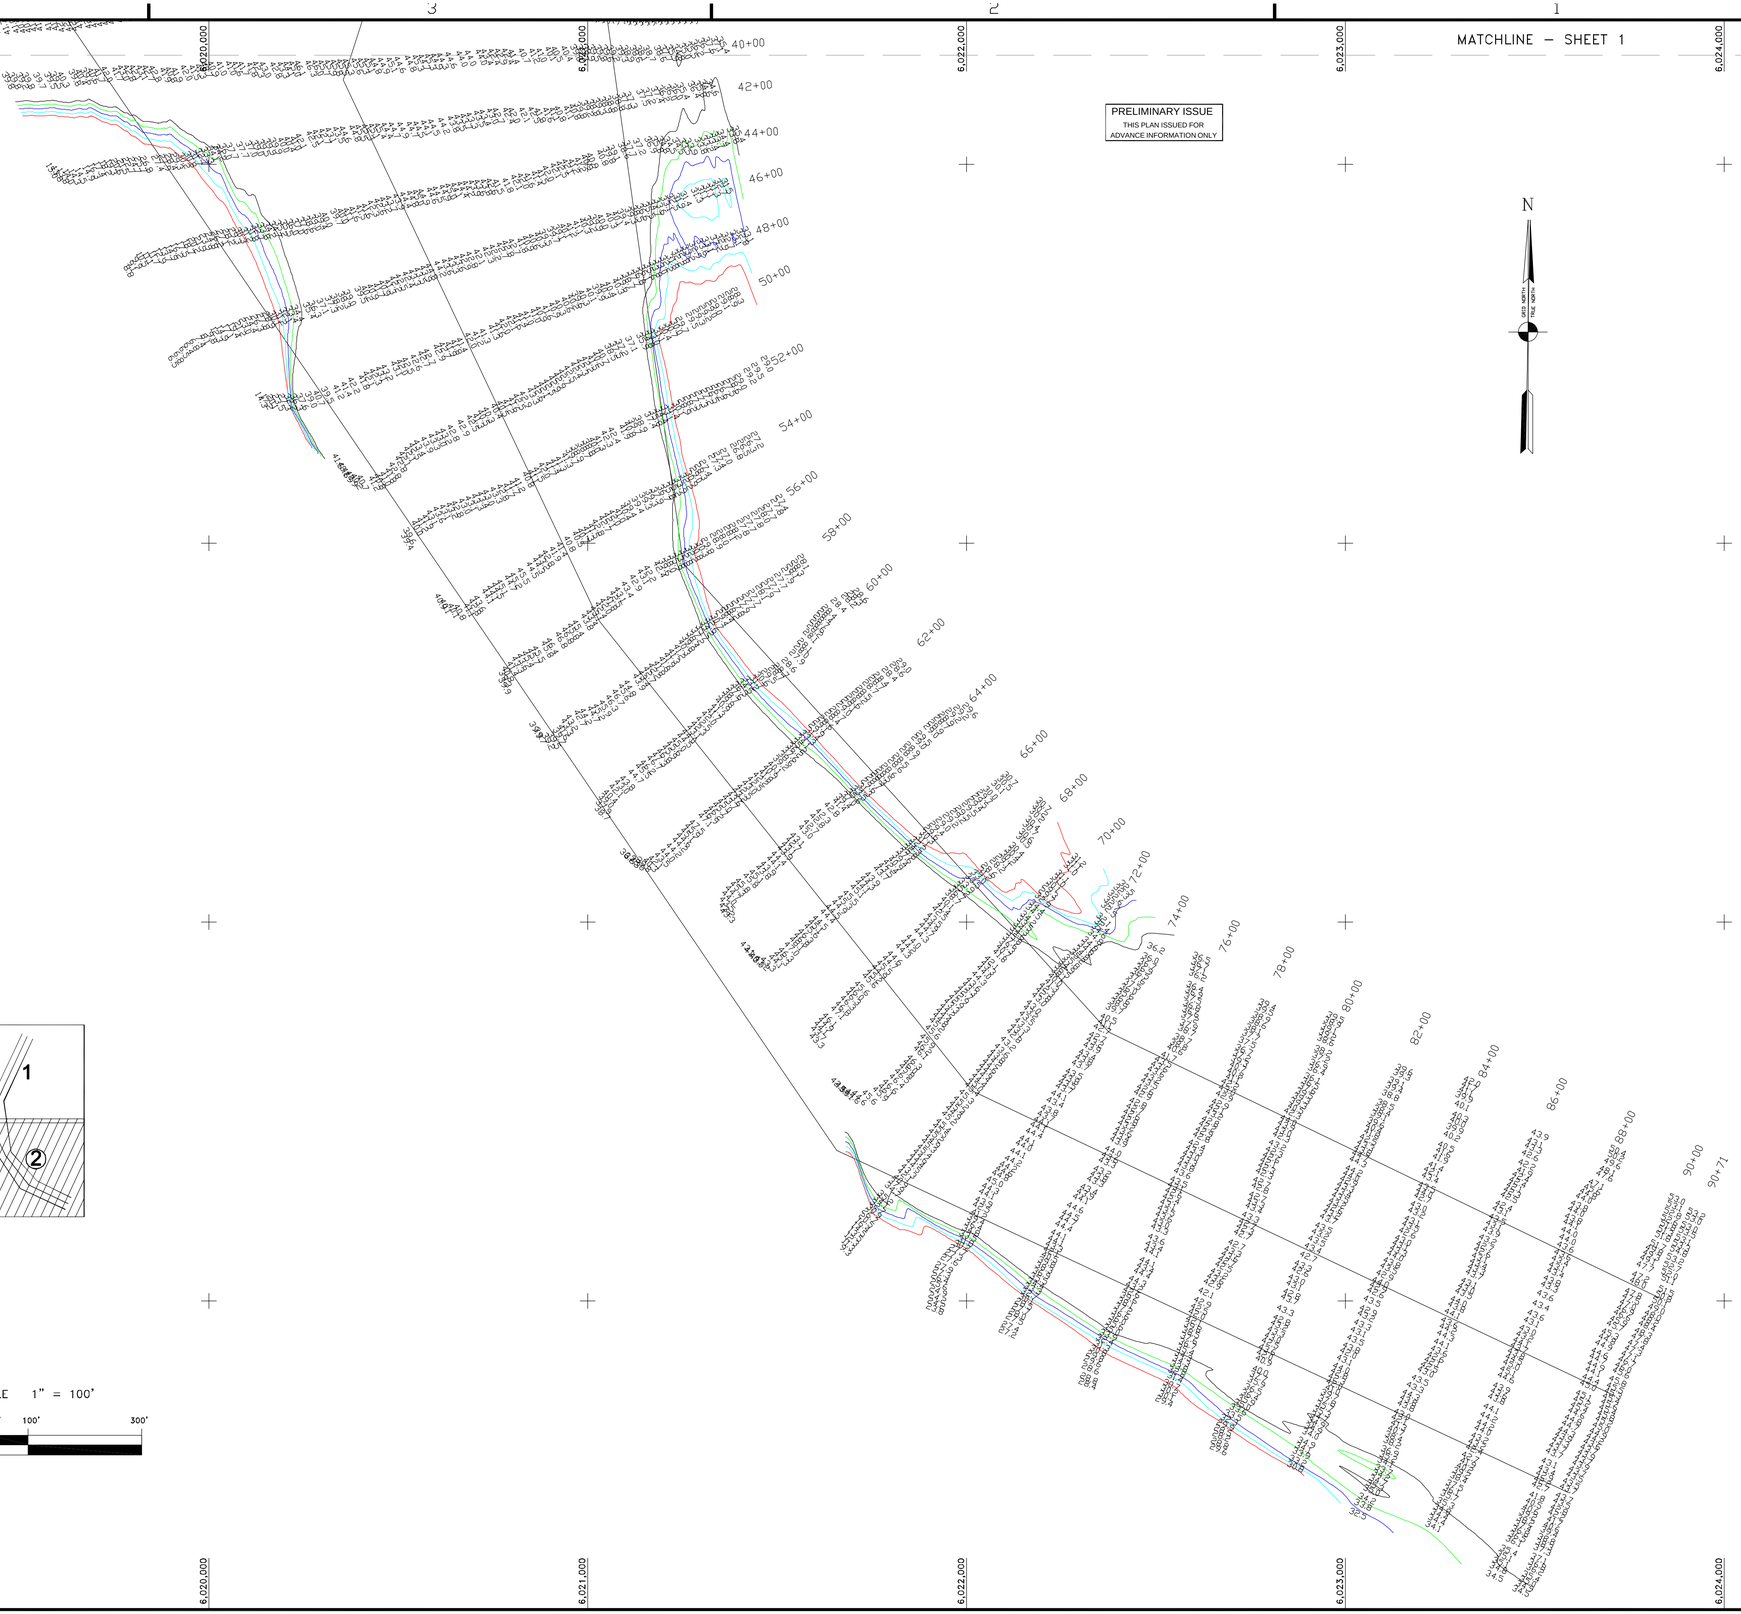

US Army Corps of Engineers
San Francisco District
333 Market Street
San Francisco, CA 94105

Mark	Description	Date	Appr.

SUBMITTED: TVW	DESIGNED BY:	CHECKED BY: PC	DRAWN BY: EC
Hydro Survey Section	DATE:	SHEET NO.	DRAWING NO.
APPROVAL RECOMMENDED:	3/9/2005	2 OF 2	1 2 669
Chief, Engineering Branch	PREPARED UNDER THE DIRECTION OF PHILIP T. FEIR LT. COLONEL, C.E., DISTRICT ENGINEER		
APPROVED:			
Chief, Engineering & Technical Services Div.			

SAN FRANCISCO BAY CALIFORNIA

ISLAIS CREEK SHOAL CHANNEL
CONDITION SURVEY
1 MARCH 2005

Sheet reference number
C2