MATCHLINE – SHEET 1

PRELIMINARY ISSUE
THIS PLAN ISSUED FOR ADVANCE INFORMATION ONLY

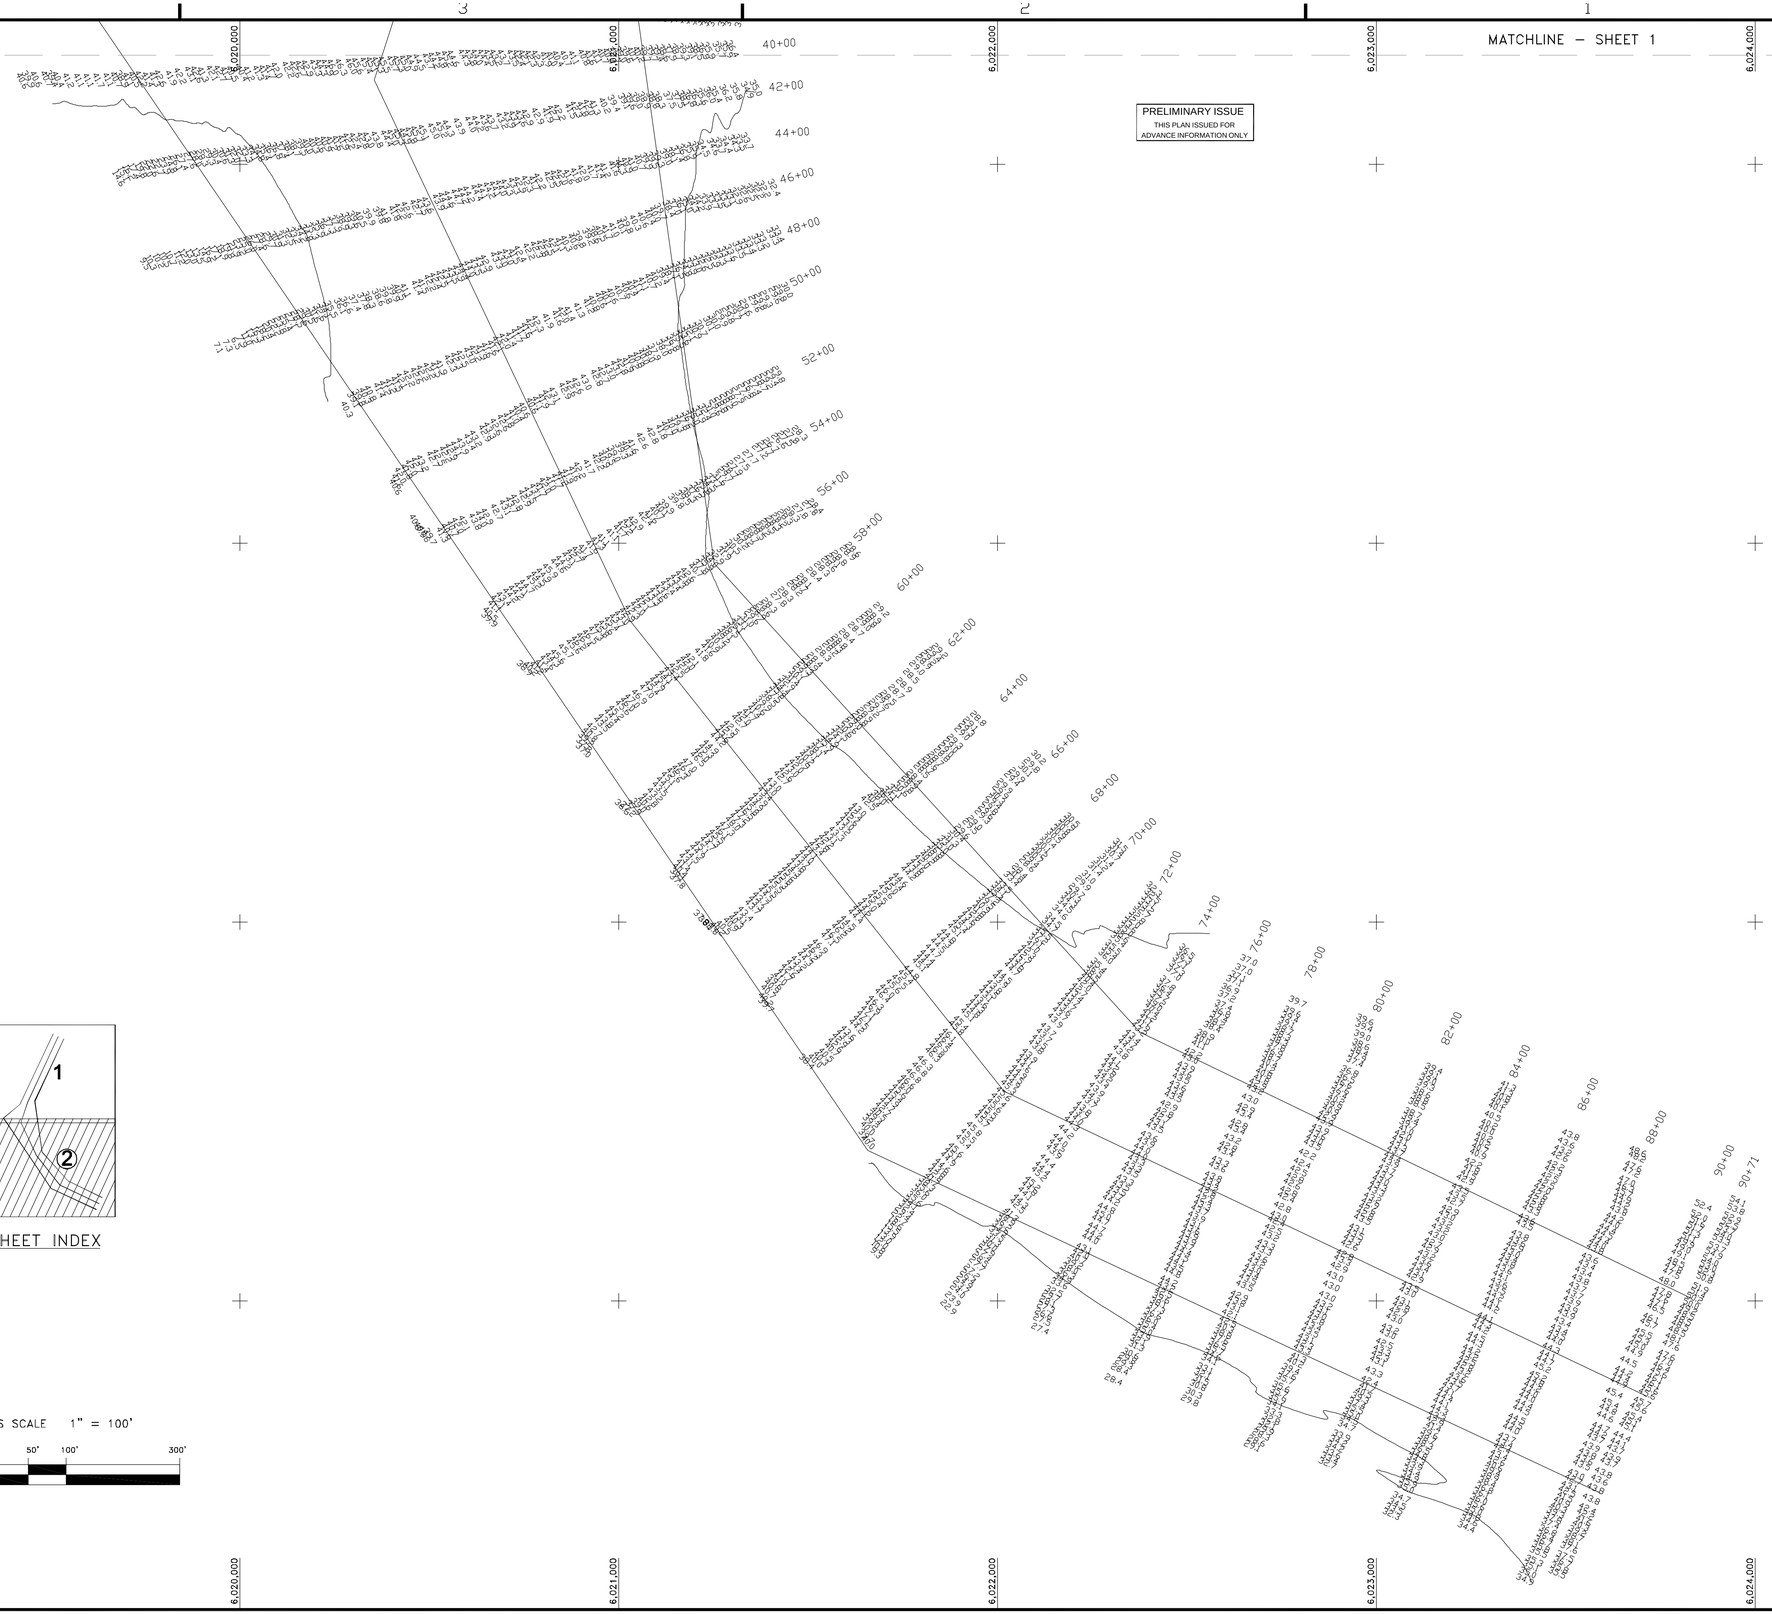

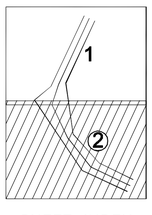

SHEET INDEX

GRAPHICS SCALE 1" = 100'

100' 0 50' 100' 300'

US Army Corps of Engineers
San Francisco District
333 Market Street
San Francisco, CA 94105

Mark	Description	Date	Appr.

SUBMITTED: TVW	DESIGNED BY:	CHECKED BY: PC	DRAWN BY: EWC
Hydro Survey Section	DATE:	SHEET NO.	DRAWING NO.
APPROVAL RECOMMENDED:	4/14/2004	2 OF 2	1 2 658
Chief, Engineering Branch	PREPARED UNDER THE DIRECTION OF MICHAEL McCORMICK		
APPROVED:	LT. COLONEL, C.E., DISTRICT ENGINEER		
Chief, Engineering & Technical Services Div.			

SAN FRANCISCO BAY CALIFORNIA

ISLAIS CREEK SHOAL CHANNEL

CONDITION SURVEY
26 MARCH 2004

Sheet reference number
C2