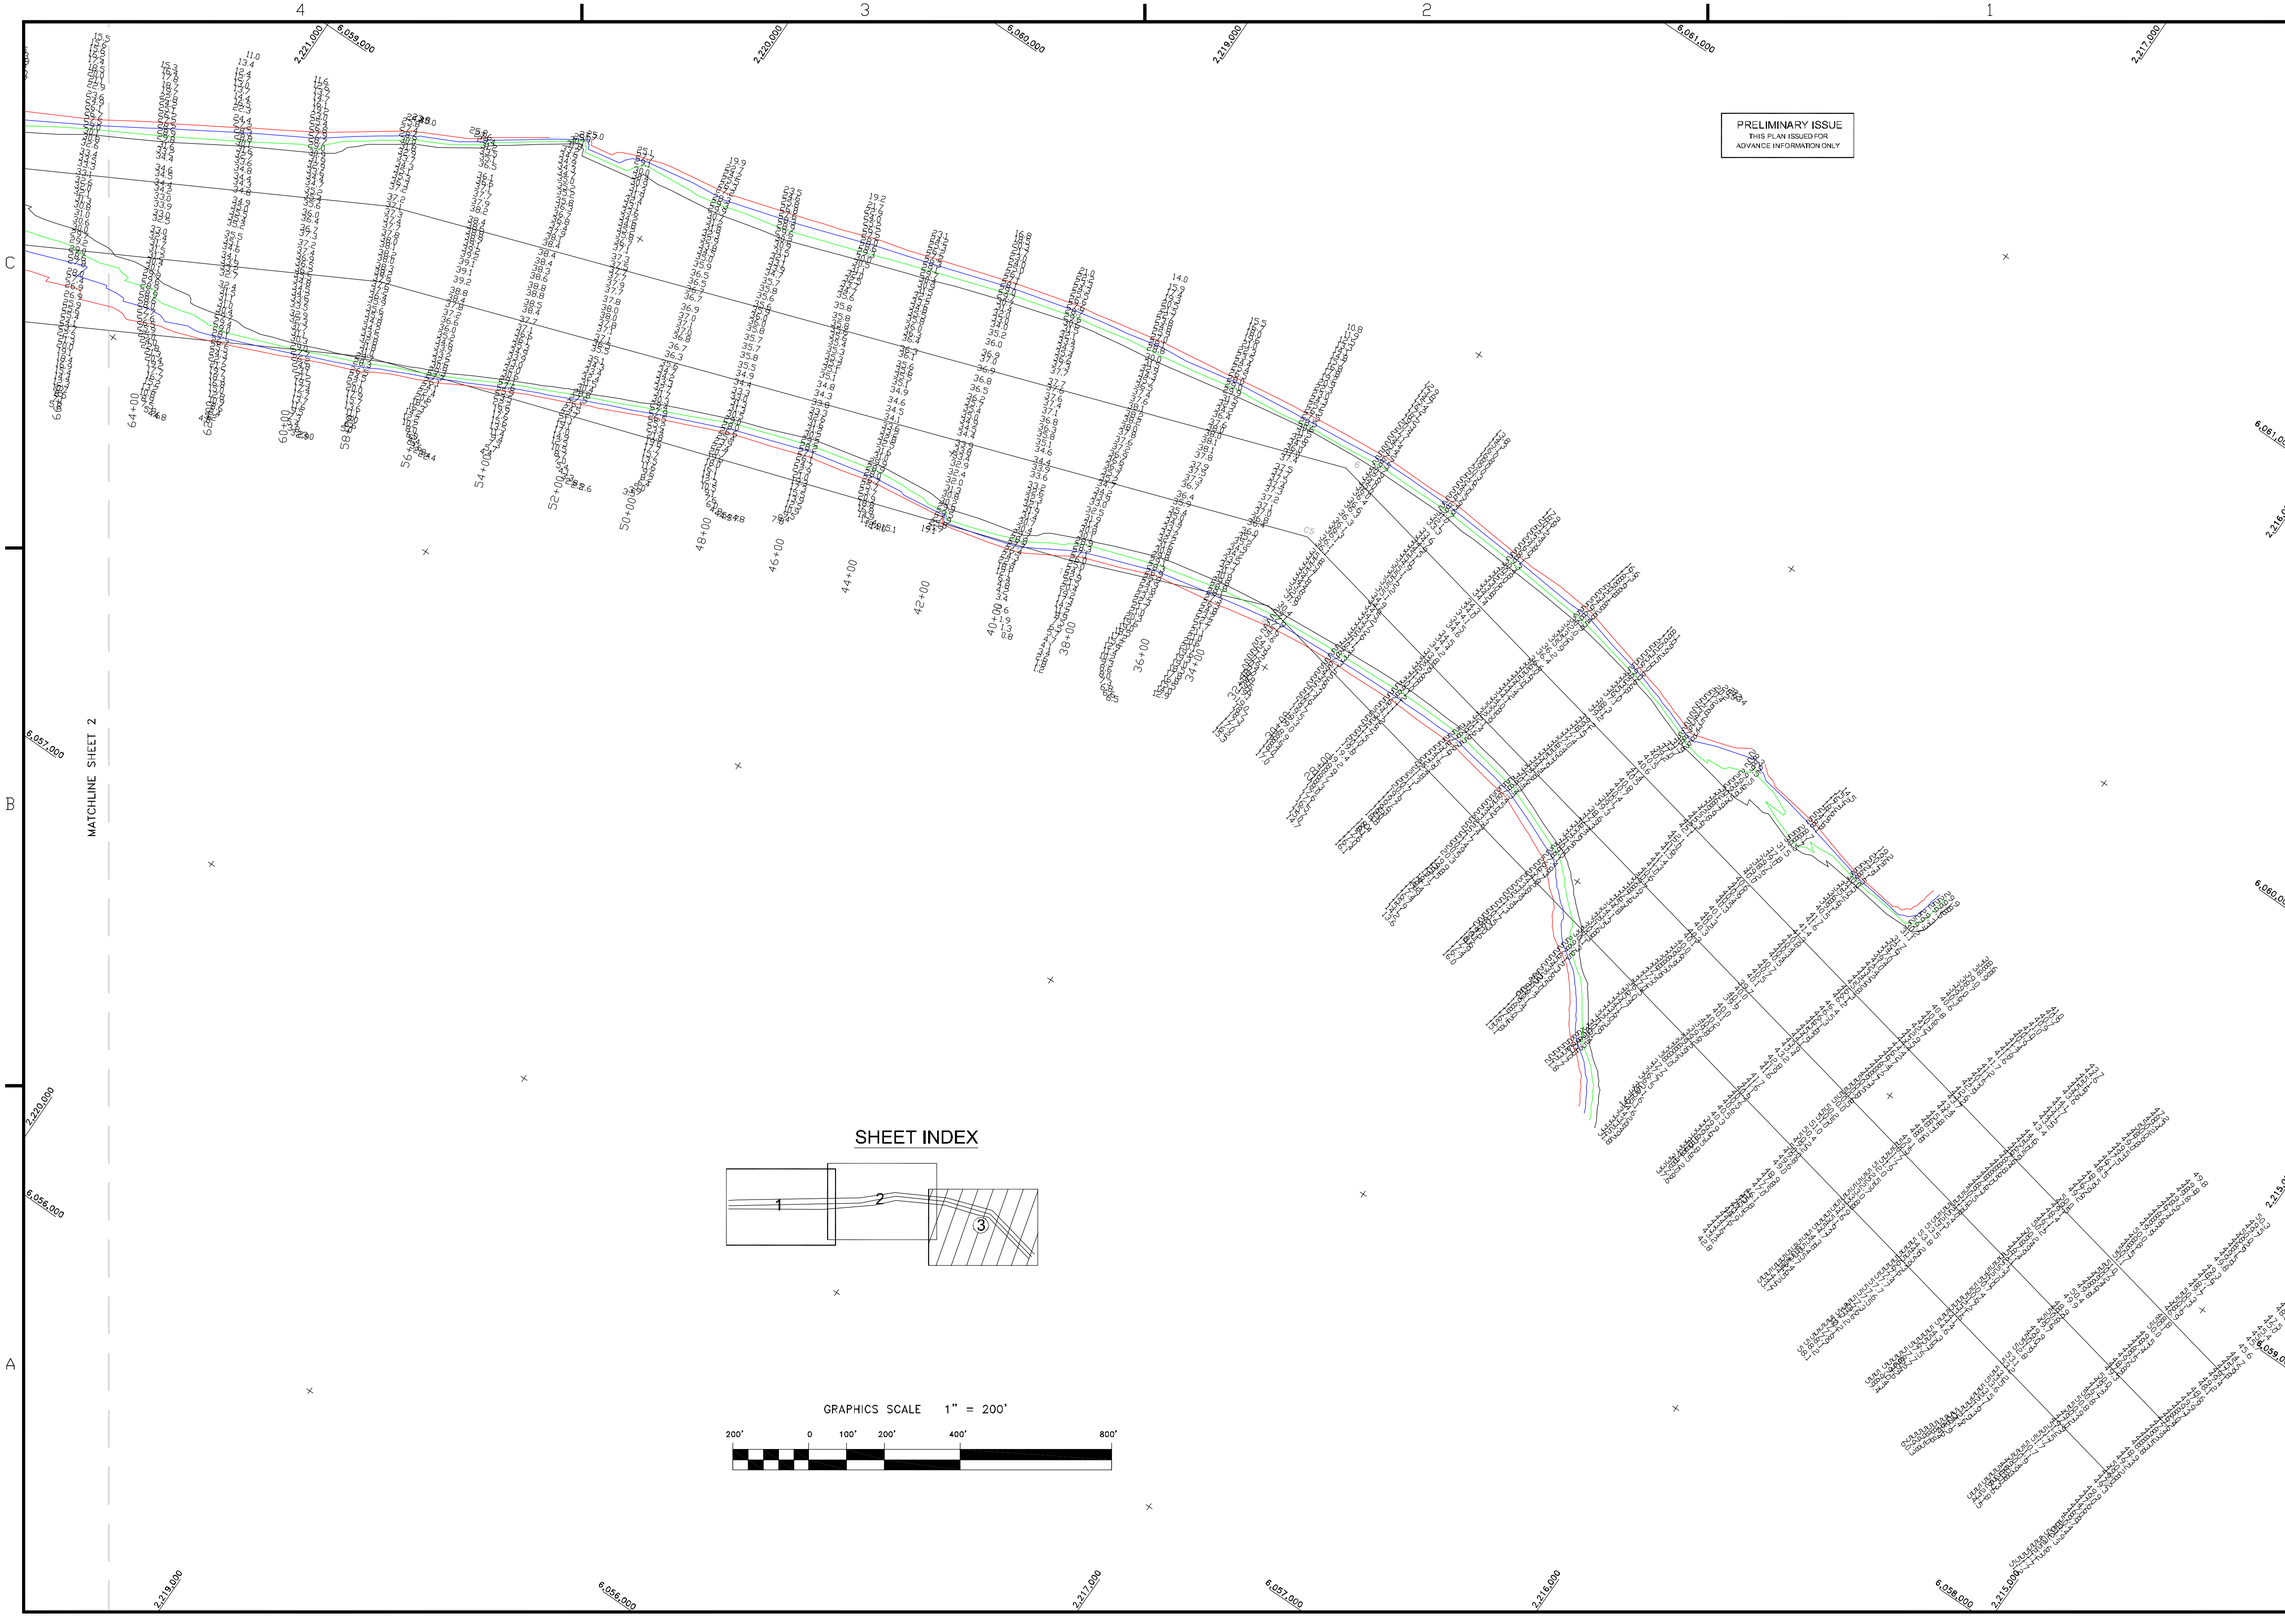

PRELIMINARY ISSUE
THIS PLAN ISSUED FOR ADVANCE INFORMATION ONLY

US Army Corps of Engineers
San Francisco District
333 Market Street
San Francisco, CA 94105

Mark	Description	Date	Appr.

SUBMITTED: TVW	DESIGNED BY:	CHECKED BY: PC	DRAWN BY: EWC
Hydro. Survey Section	DATE:	SHEET NO. 3 OF 3	DRAWING NO. 51 2 432
APPROVAL RECOMMENDED:	01/04/2005		
Chief, Engineering Branch	PREPARED UNDER THE DIRECTION OF PHILIP T. FEIR		
APPROVED:	LT. COLONEL, C.E., DISTRICT ENGINEER		
Chief, Engineering & Technical Services Div.			

MARIN COUNTY CALIFORNIA

MARE ISLAND STRAIT
CONDITION SURVEY
21 DECEMBER 2004

Sheet reference number
C3