PRELIMINARY ISSUE
THIS PLAN ISSUED FOR
ADVANCE INFORMATION ONLY

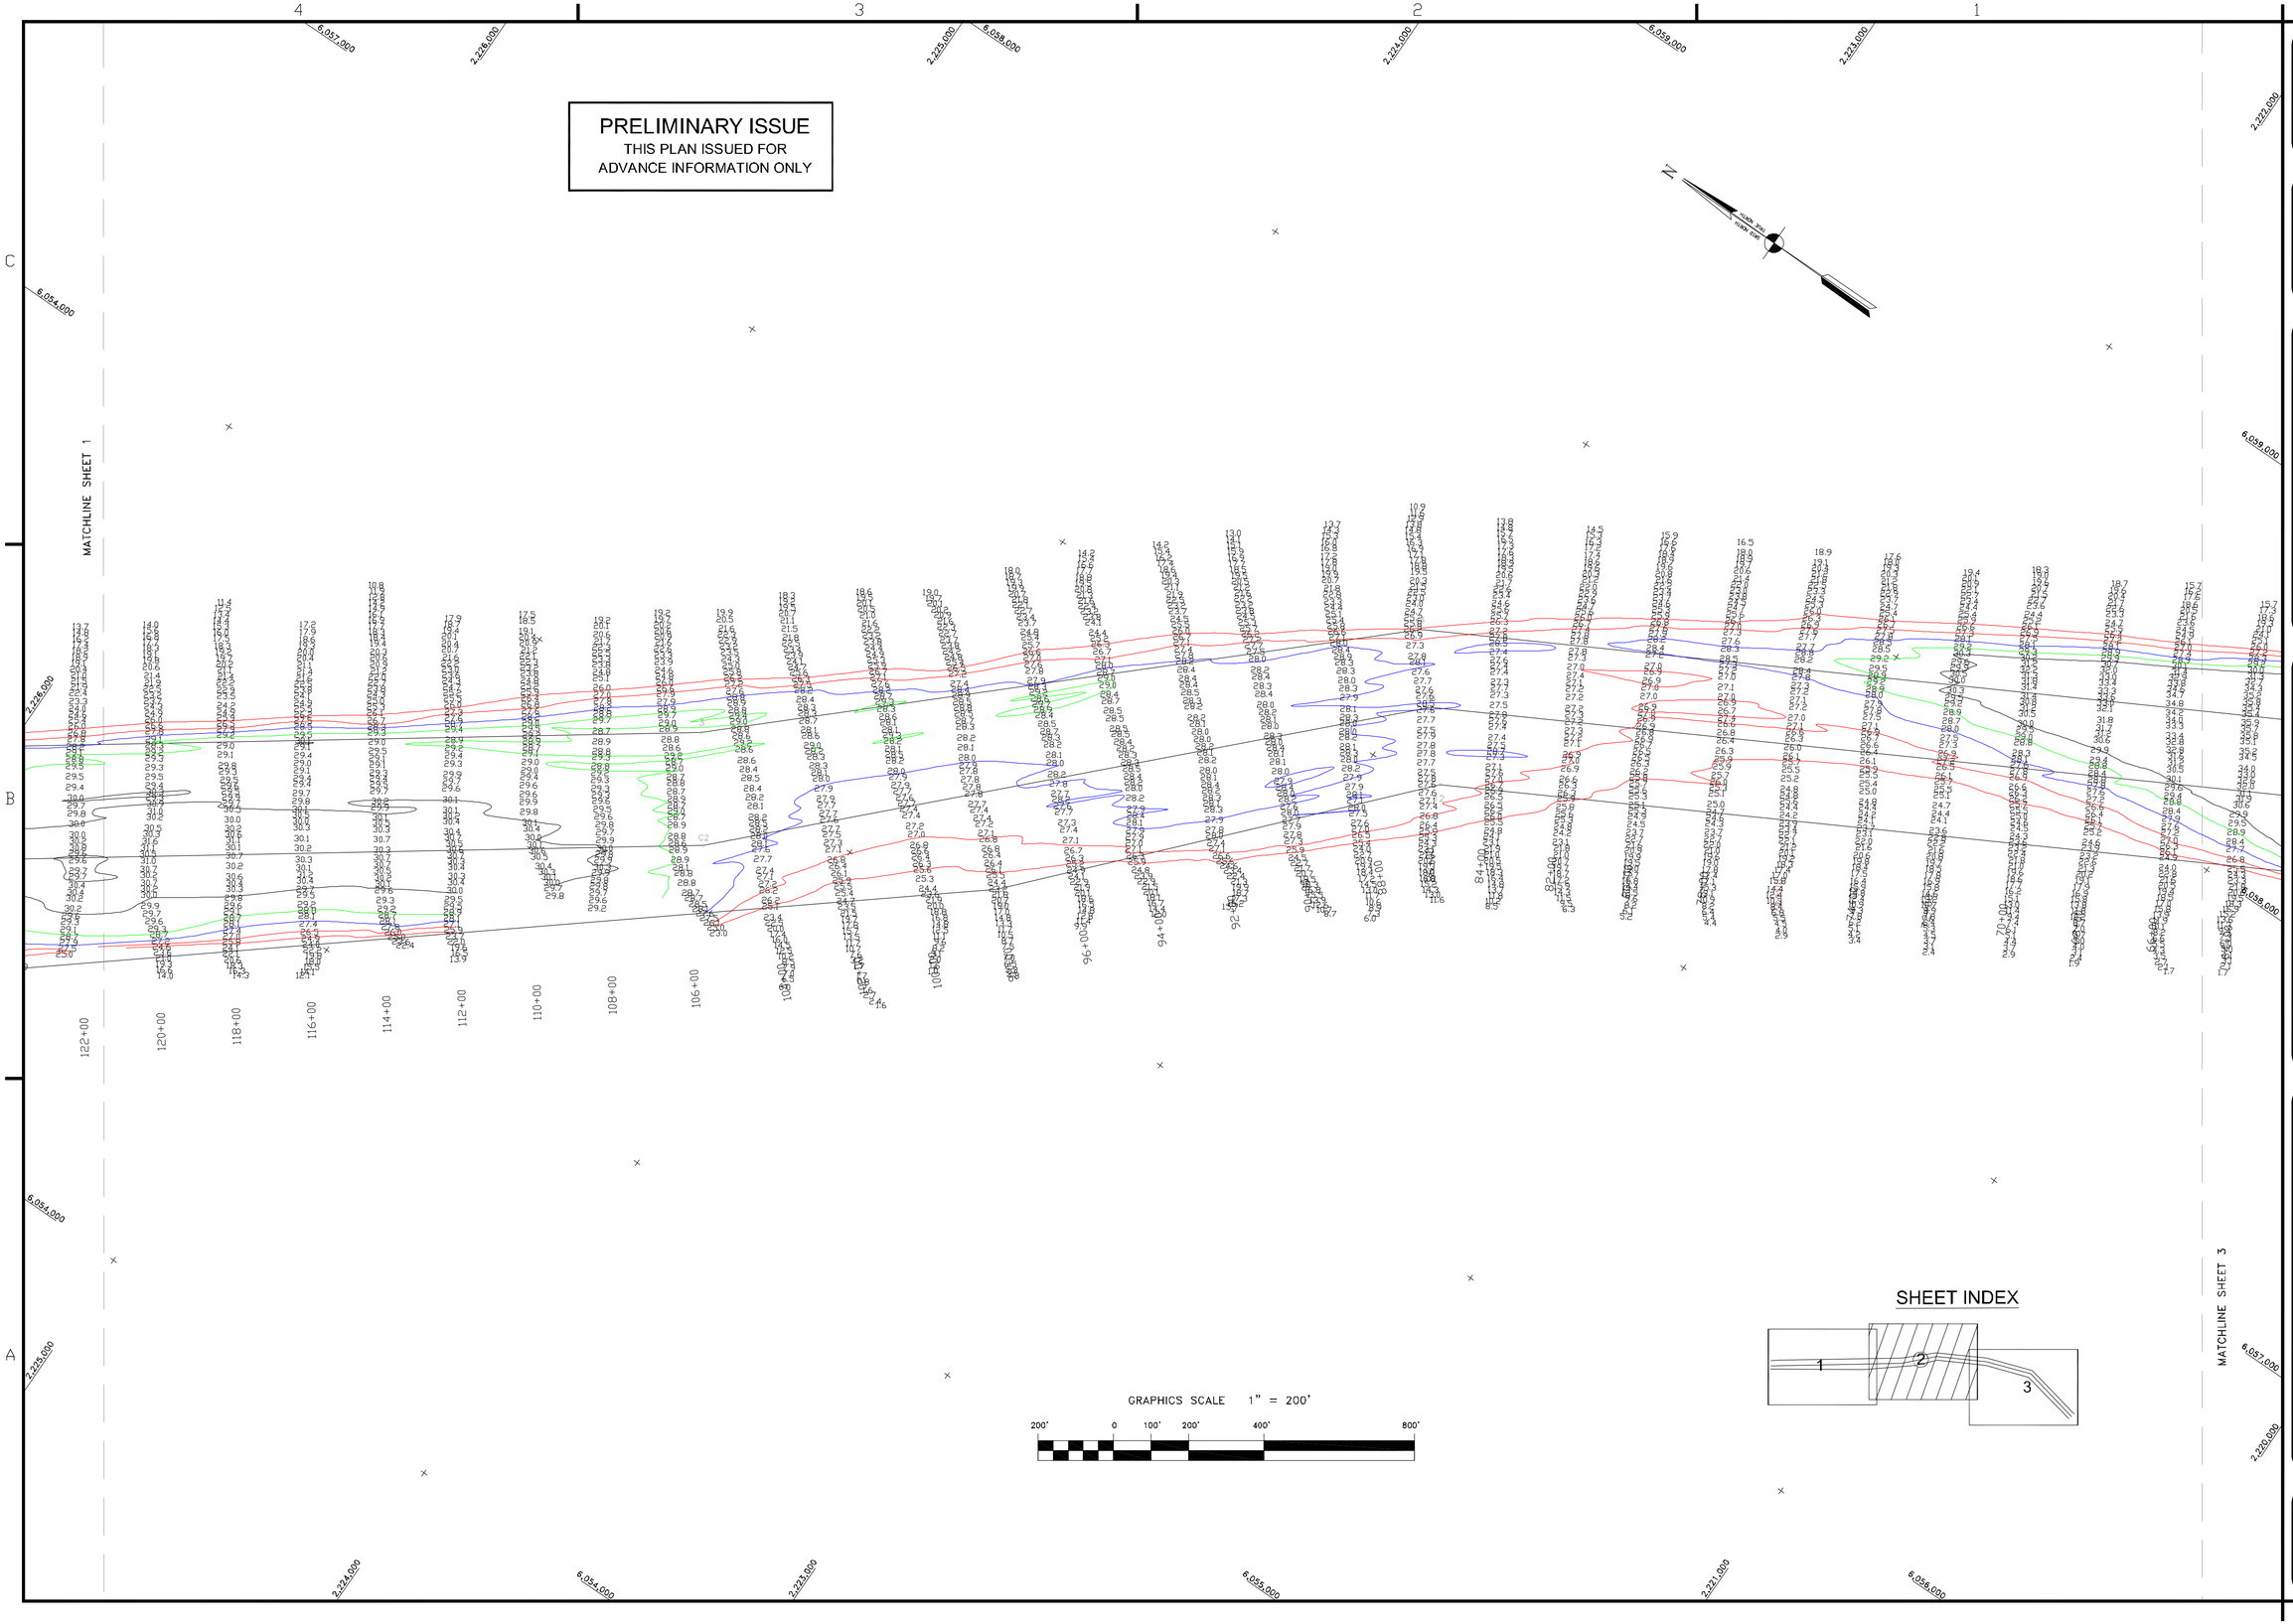

US Army Corps of Engineers
San Francisco District
1455 Market Street
San Francisco, CA 94103

Mark	Description	Date	Appr.

DESIGNED BY: MC
DATE: 8/14/2008
SHEET NO. 2 OF 3
DRAWING NO. 51 2 445
CHECKED BY: TVW
DRAWN BY: EWC

SUBMITTED: Hydro Survey Team Leader
APPROVAL RECOMMENDED: Chief, Technical Support Section
APPROVED: Chief, Construction Branch

PREPARED UNDER THE DIRECTION OF
LAURENCE M. FARRELL
LT. COLONEL, C.E., DISTRICT ENGINEER

SOLANO COUNTY CALIFORNIA

MARE ISLAND STRAIT
CONDITION SURVEY
25 SEPTEMBER 2006

Sheet reference number
C2