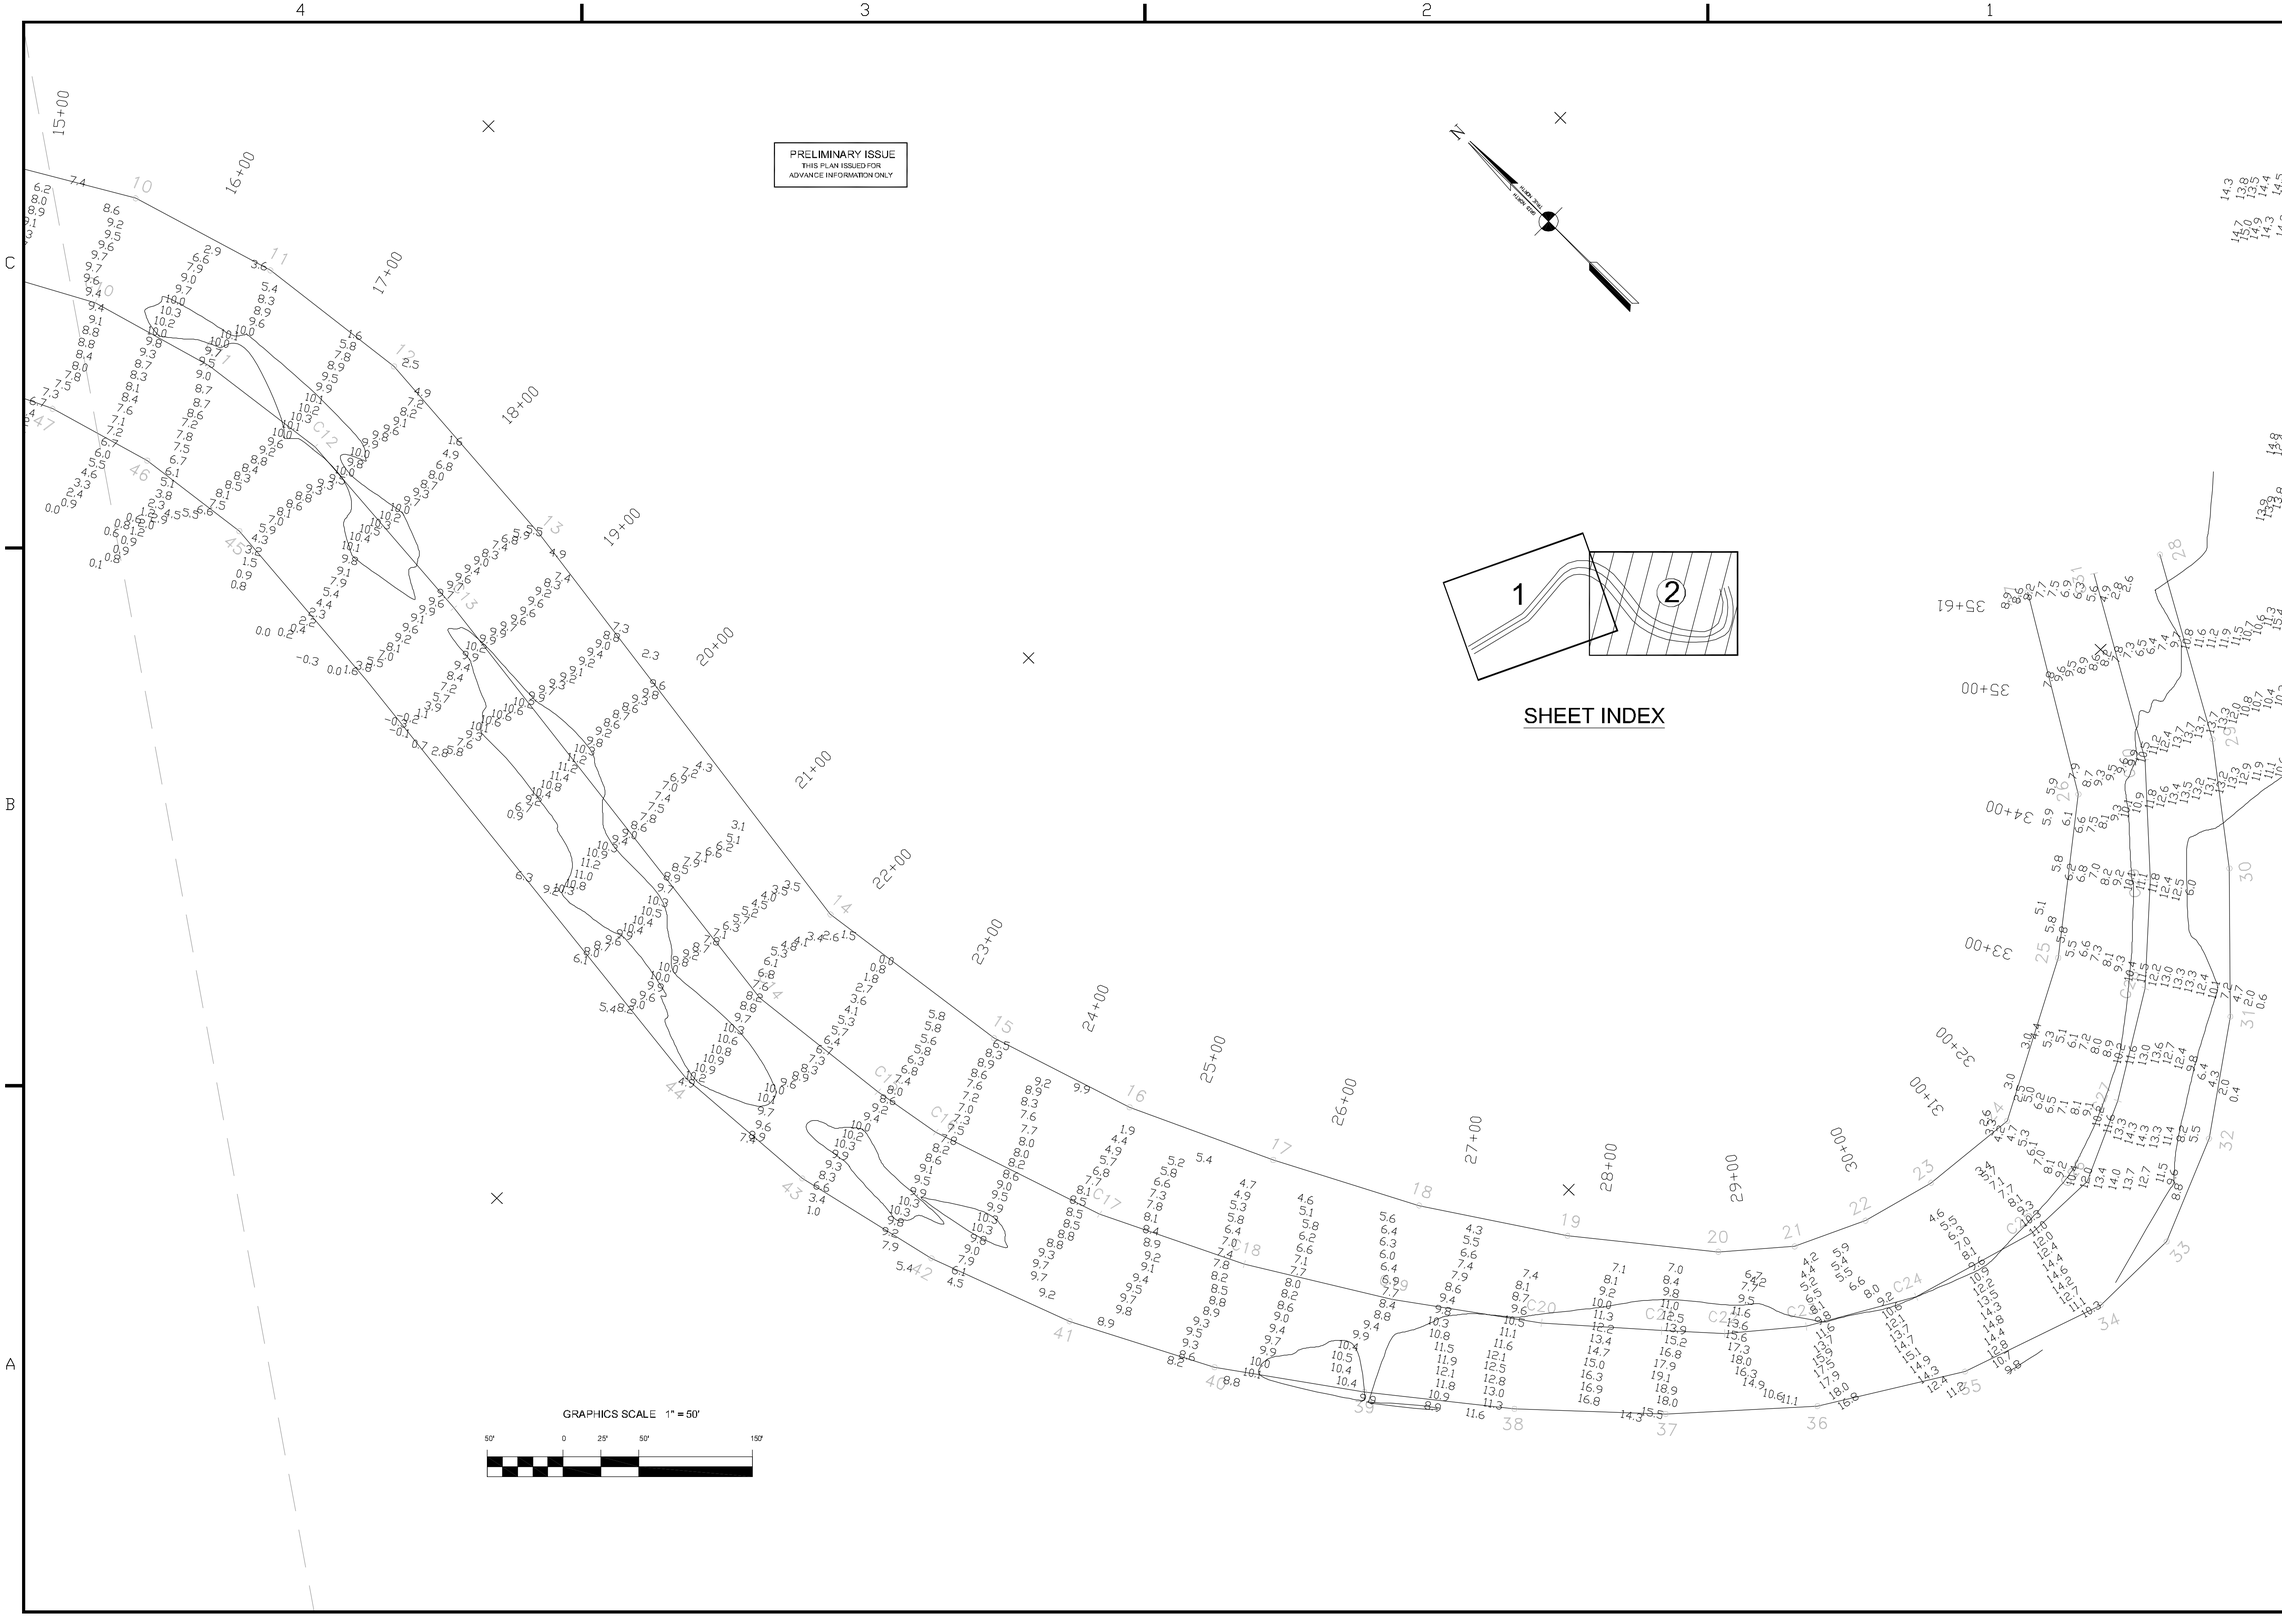

US Army Corps of Engineers
San Francisco District
333 Market Street
San Francisco, CA 94105

Mark	Description	Date	Appr.

SUBMITTED:	DESIGNED BY:	CHECKED BY:	DRAWN BY:
PC		TVW	
Hydro Survey Team Leader	DATE:	SHEET NO.	DRAWING NO.
APPROVAL RECOMMENDED:	6/27/2005	2 OF 3	12 2 140
Chief, Technical Support Section	PREPARED UNDER THE DIRECTION OF		
APPROVED:	PHILIP T. FEIR		
Chief, Construction Branch	LT. COLONEL, C.E., DISTRICT ENGINEER		

SONOMA COUNTY CALIFORNIA

NOYO RIVER
CONDITION SURVEY
16-19 JUNE 2005

Sheet reference number
C2