PRELIMINARY ISSUE
THIS PLAN ISSUED FOR
ADVANCE INFORMATION ONLY

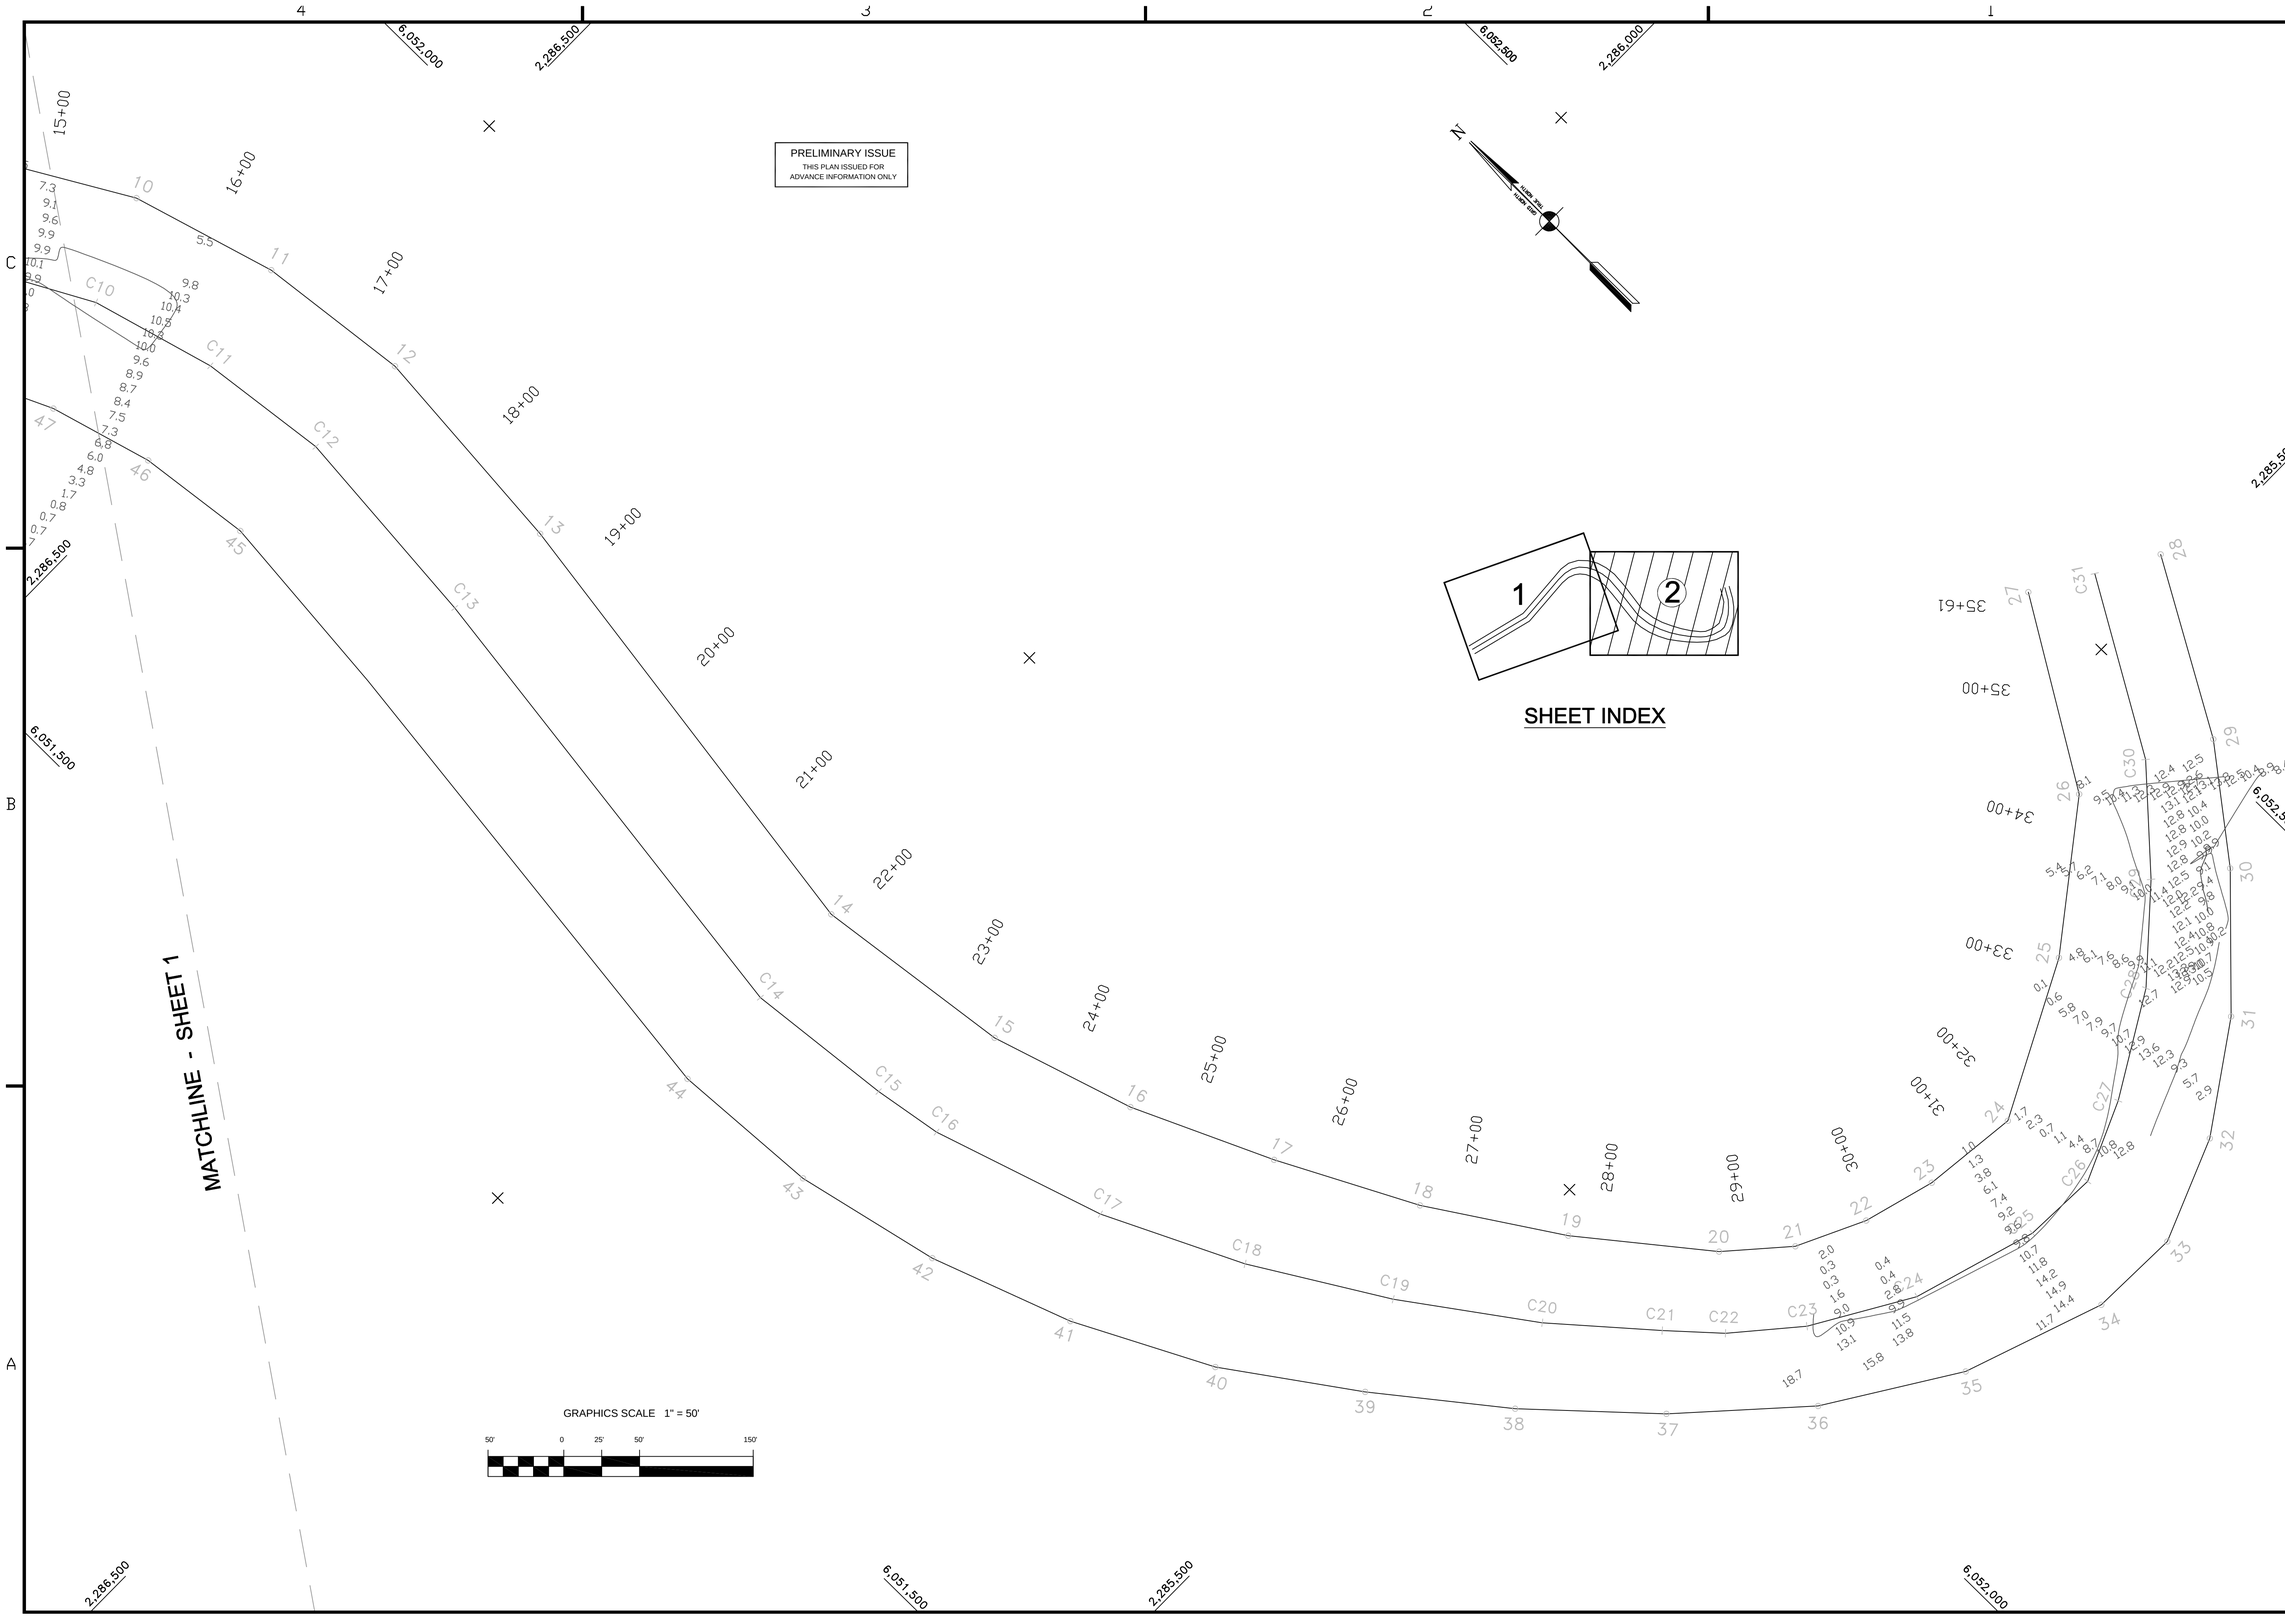

US Army Corps of Engineers
San Francisco District
333 Market Street
San Francisco, CA 94105

Mark	Description	Date	Appr.

SUBMITTED: PC	DESIGNED BY:	CHECKED BY: TVW	DRAWN BY: EWC
Hydro. Survey Section	DATE:	SHEET NO.	DRAWING NO.
APPROVAL RECOMMENDED:	8/10/2004	2 OF 2	12 2 139
Chief, Engineering Branch	PREPARED UNDER THE DIRECTION OF PHILIP T. FEIR		
APPROVED:	LT. COLONEL, C.E., DISTRICT ENGINEER		
Chief, Engineering & Technical Services Div.			

SONOMA COUNTY CALIFORNIA

NOYO RIVER
CONDITION SURVEY
27–29 July 2004

Sheet reference number
C2