PRELIMINARY ISSUE
THIS PLAN ISSUED FOR
ADVANCE INFORMATION ONLY

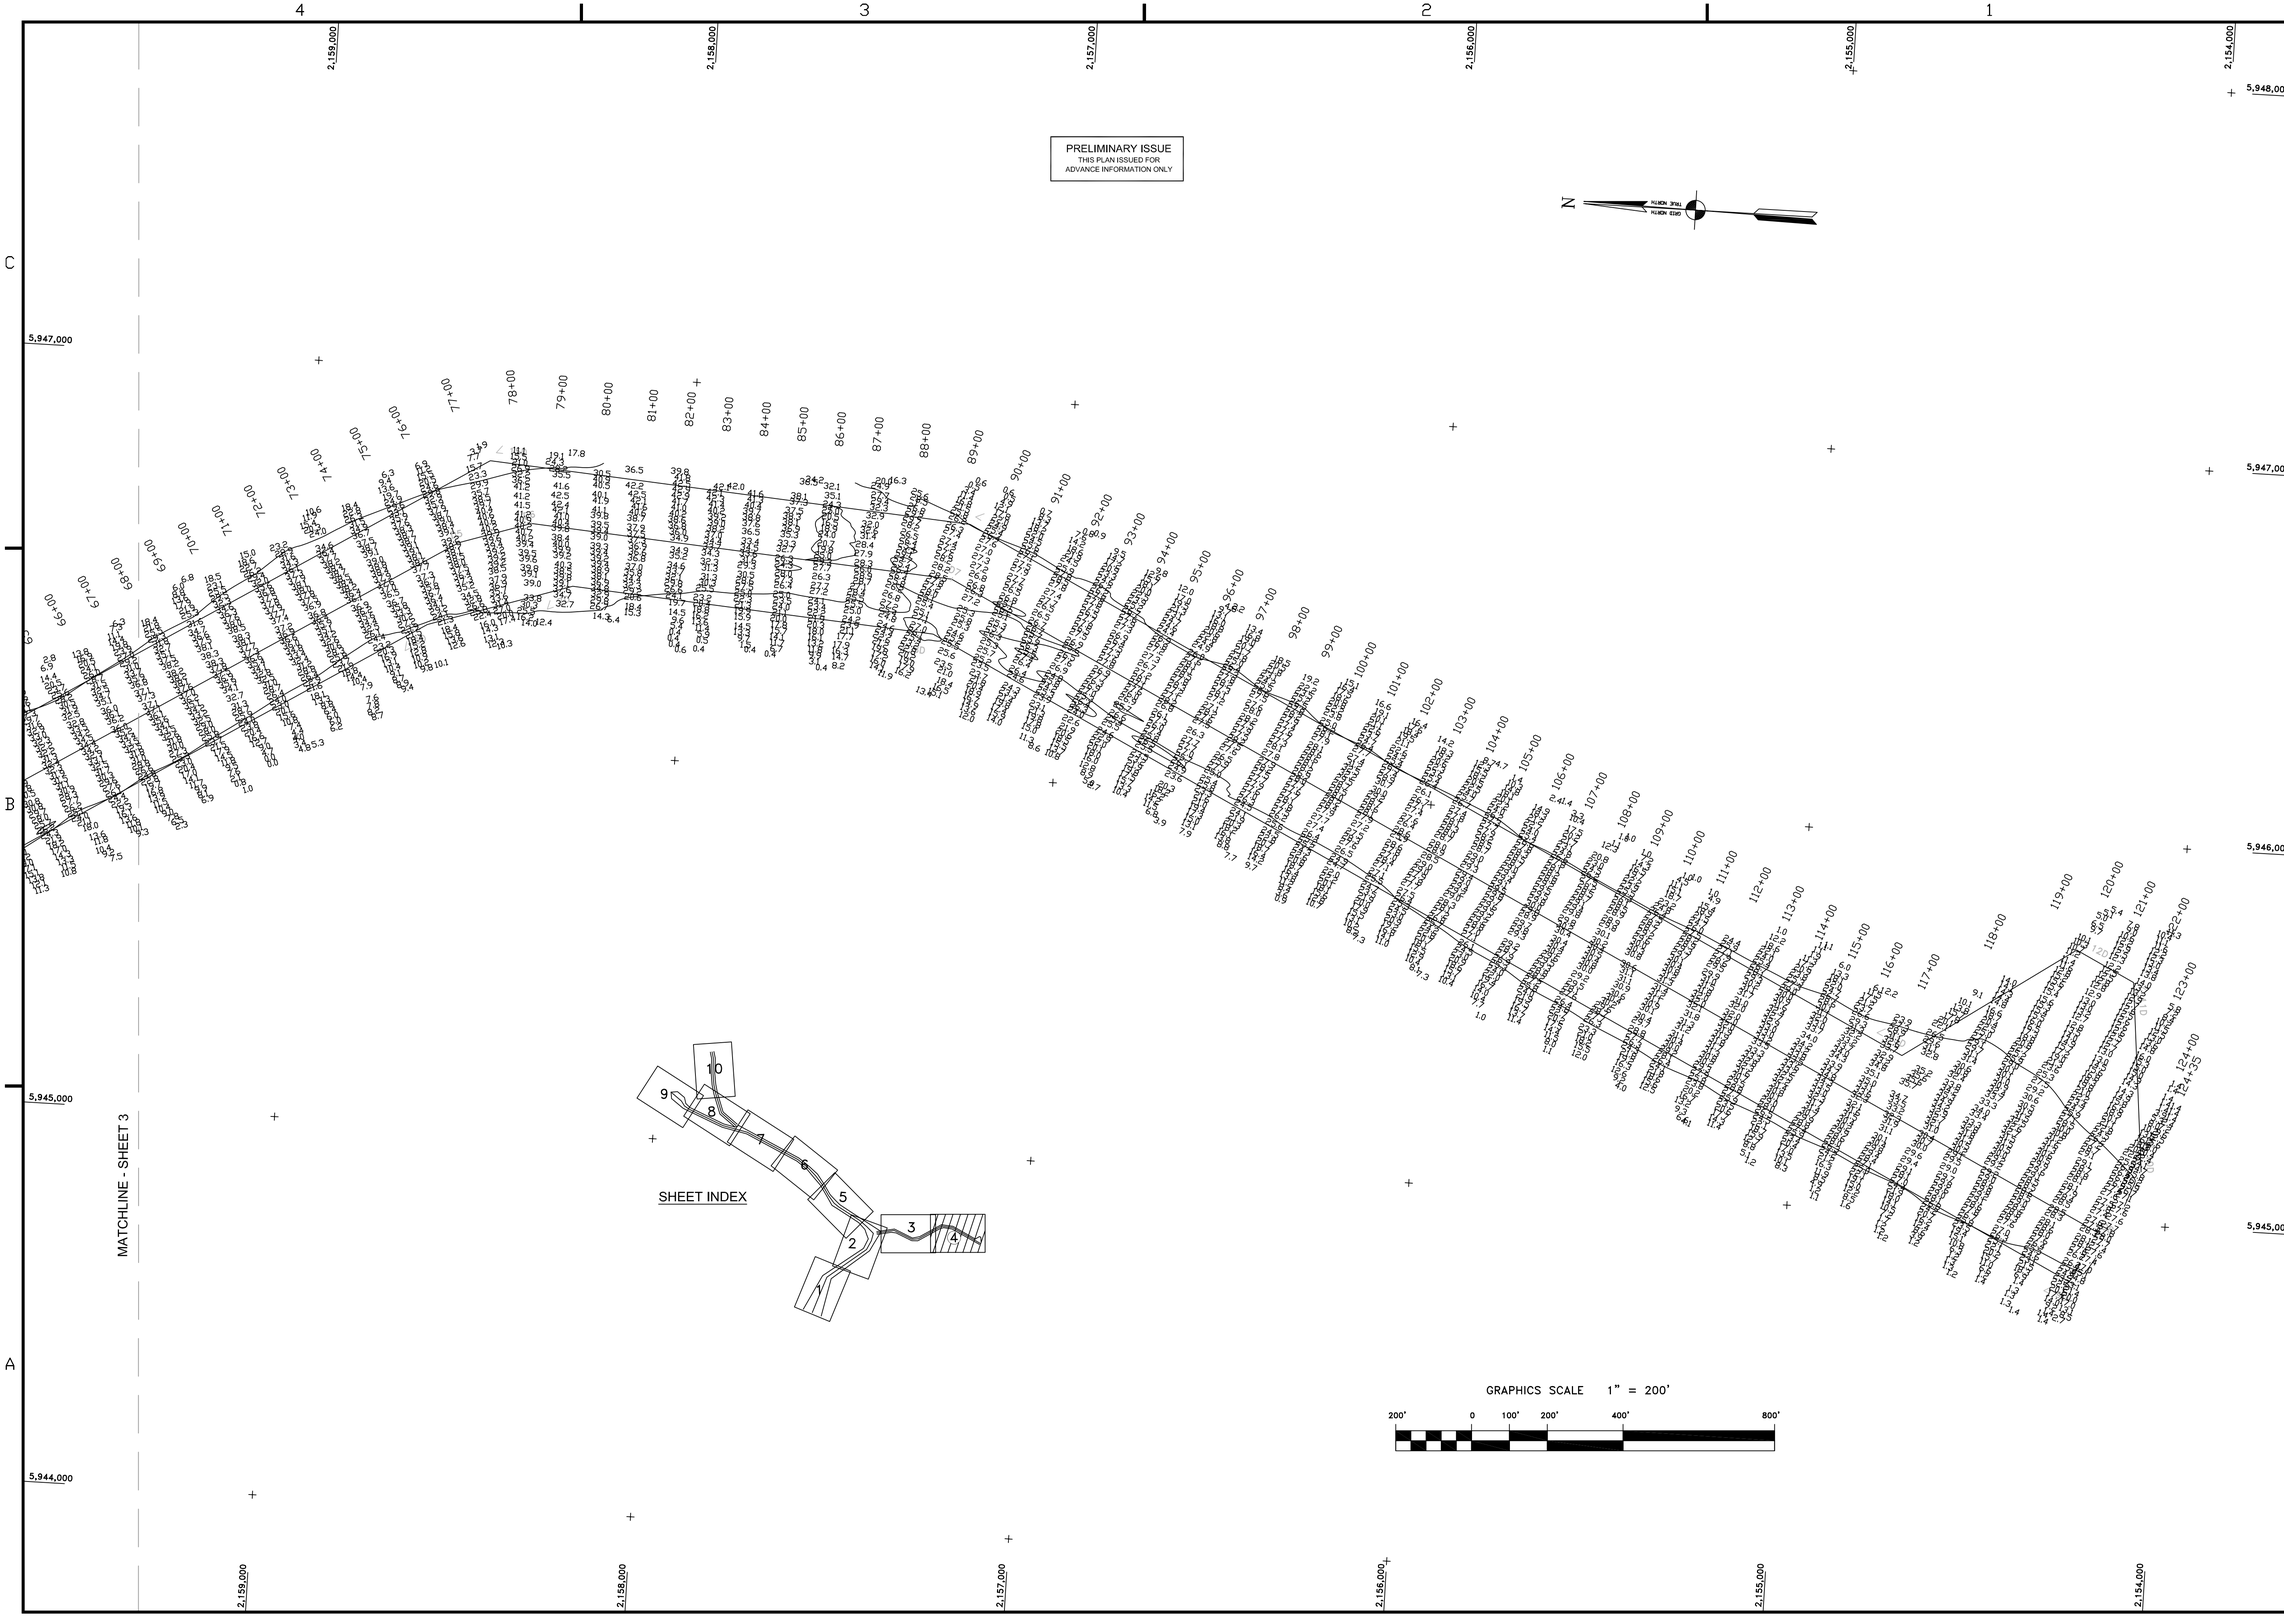

US Army Corps of Engineers
San Francisco District
333 Market Street
San Francisco, CA 94105

Mark	Description	Date	Appr.

SUBMITTED: PC	DESIGNED BY:	CHECKED BY: TVW	DRAWN BY: EC
Hydro. Survey Team Leader	DATE: 3/8/2006	SHEET NO. 4 OF 10	DRAWING NO. 5 2 316
APPROVAL RECOMMENDED:	PREPARED UNDER THE DIRECTION OF PHILIP T. FEIR		
Chief, Technical Support Section			
APPROVED:	LT. COLONEL, C.E., DISTRICT ENGINEER		
Chief, Construction Branch			

HUMBOLDT COUNTY CALIFORNIA

HUMBOLDT BAY
BAR & ENTRANCE
FIELDS LANDING CHANNEL
CONDITION SURVEY
4, 6, 8–10 FEBRUARY 2006

Sheet reference number
C4