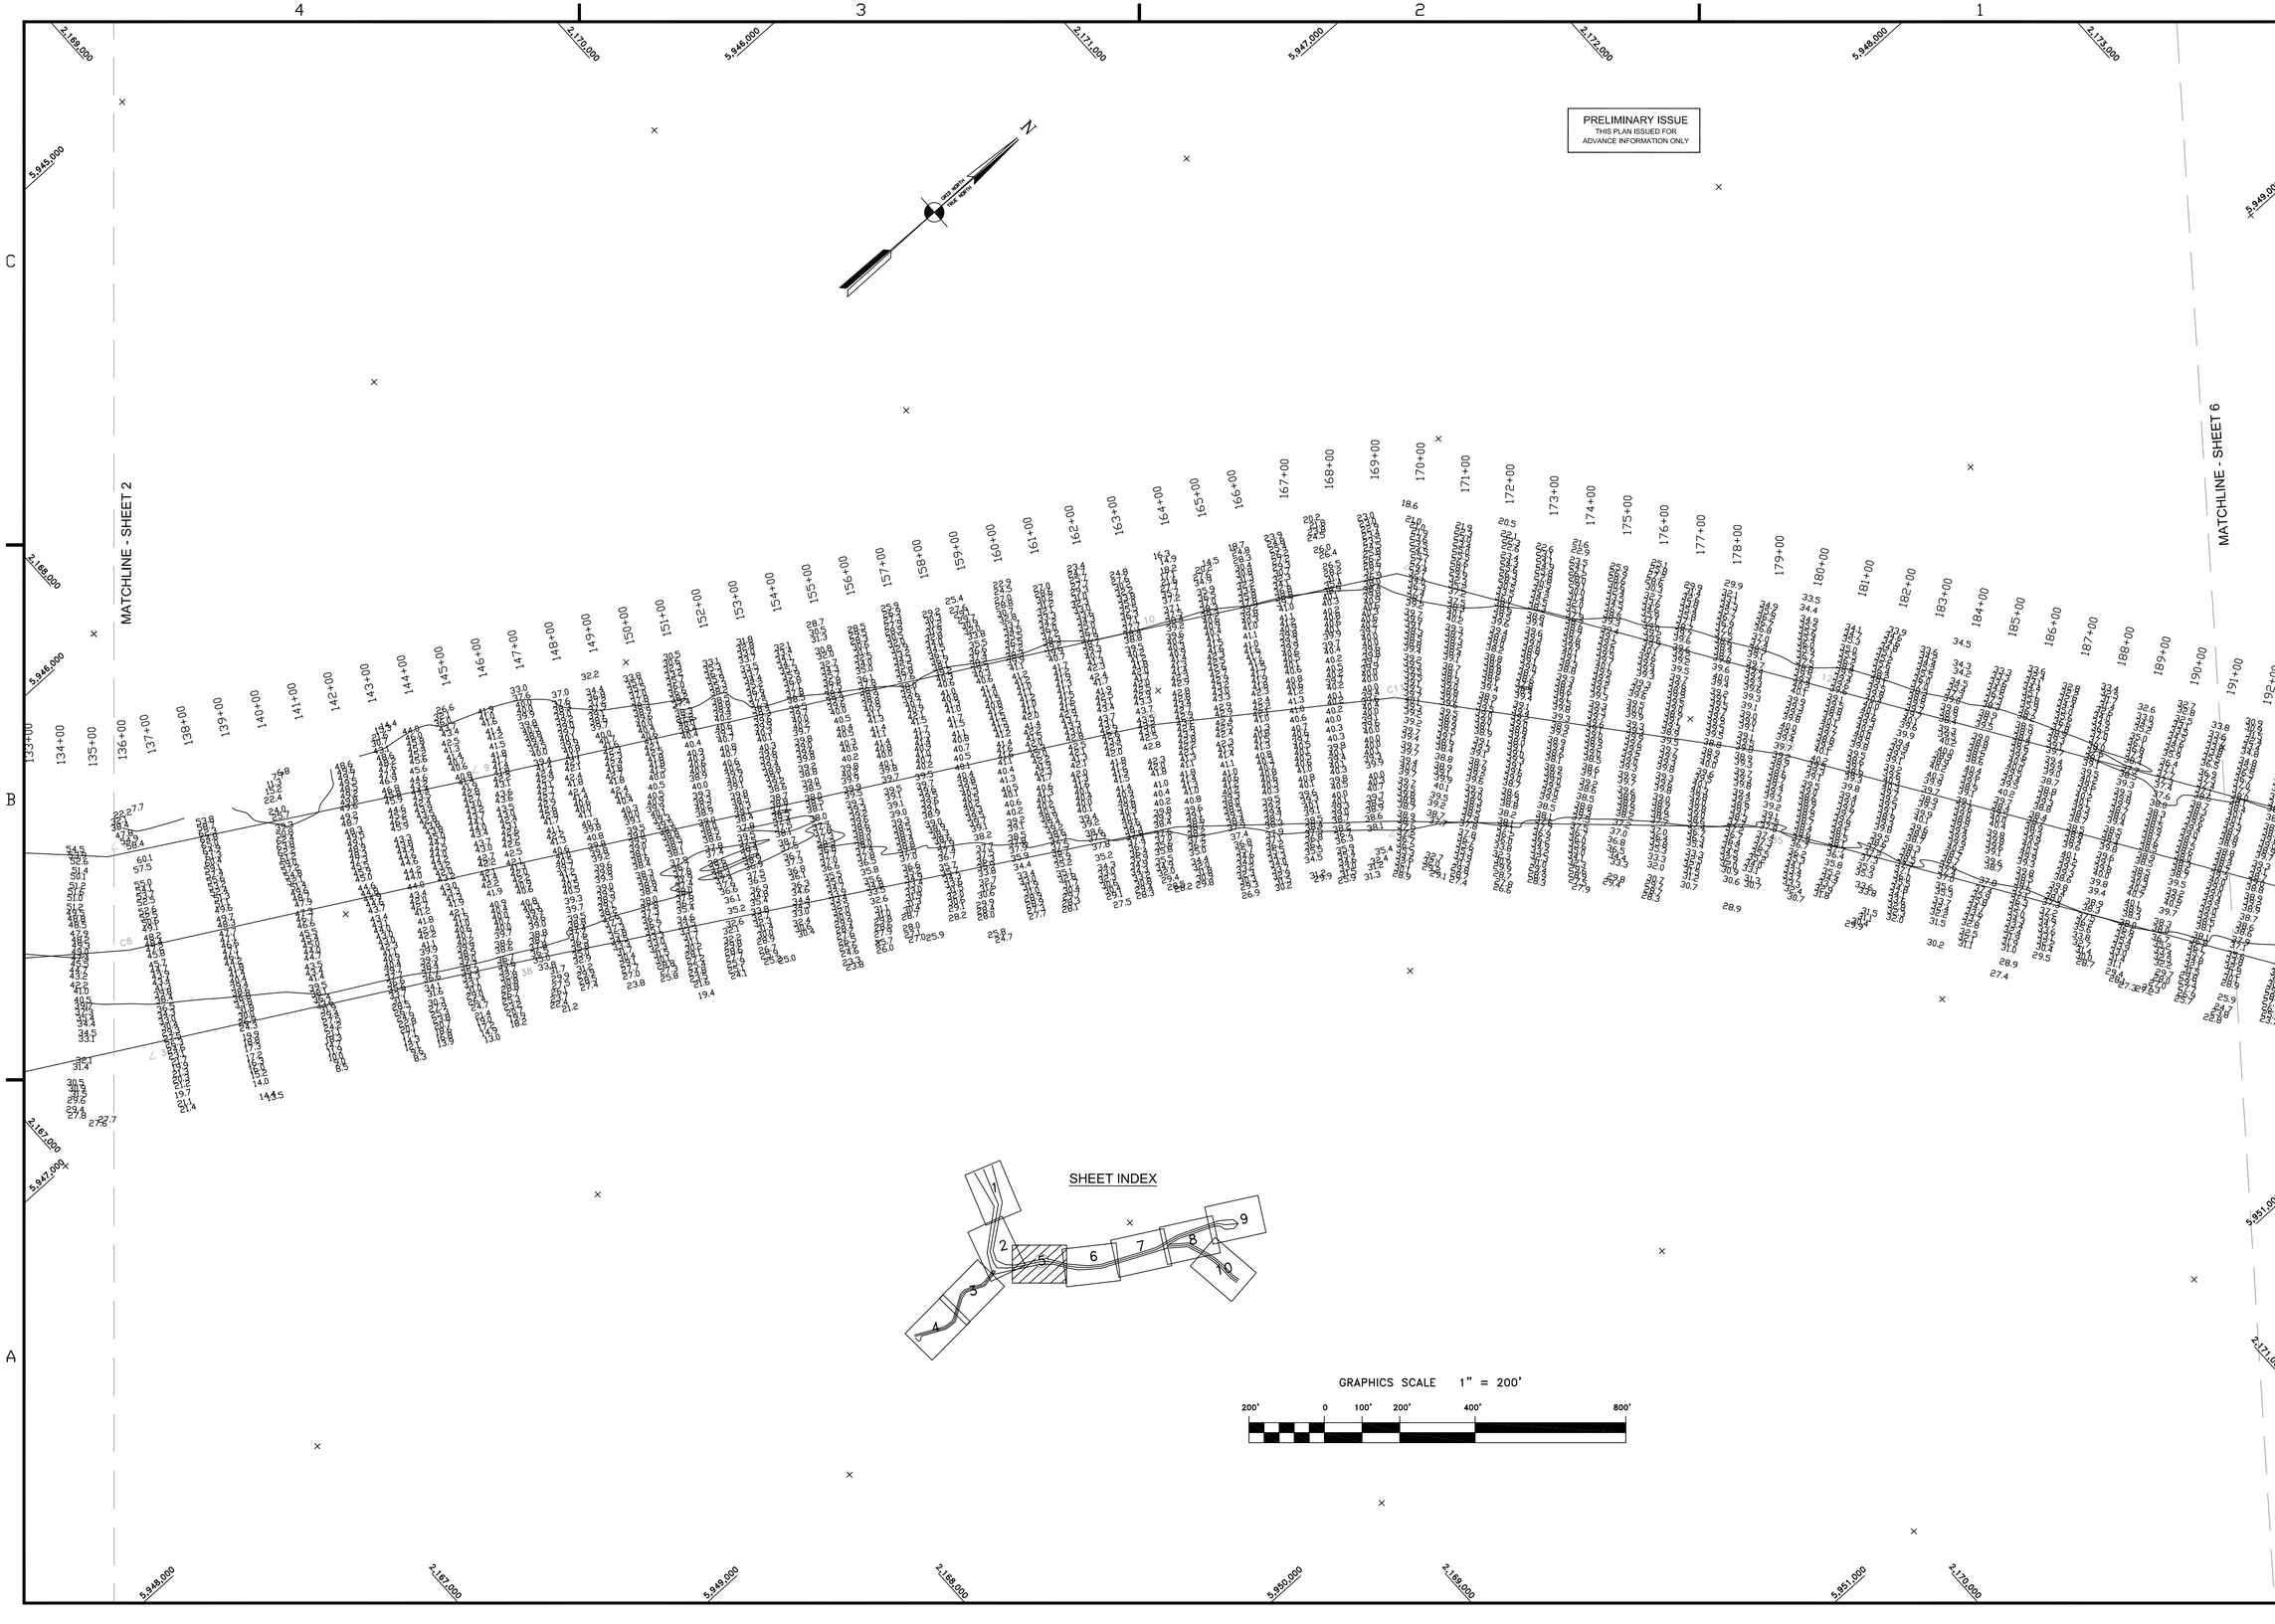

US Army Corps of Engineers
San Francisco District
333 Market Street
San Francisco, CA 94105

Mark	Description	Date	Appr.

SUBMITTED:	PC	DESIGNED BY:	CHECKED BY:	DRAWN BY:
Hydro. Survey Team Leader			TVW	EC
APPROVAL RECOMMENDED:		DATE:	SHEET NO.	DRAWING NO.
		3/8/2006	5 OF 10	2 316
Chief, Technical Support Section		PREPARED UNDER THE DIRECTION OF		
APPROVED:		PHILIP T. FEIR		
Chief, Construction Branch		LT. COLONEL, C.E., DISTRICT ENGINEER		

HUMBOLDT COUNTY CALIFORNIA

HUMBOLDT BAY
NORTH BAY CHANNEL
CONDITION SURVEY
27,30,31 JANUARY & 2,6 FEBRUARY 2006

Sheet reference number
C5