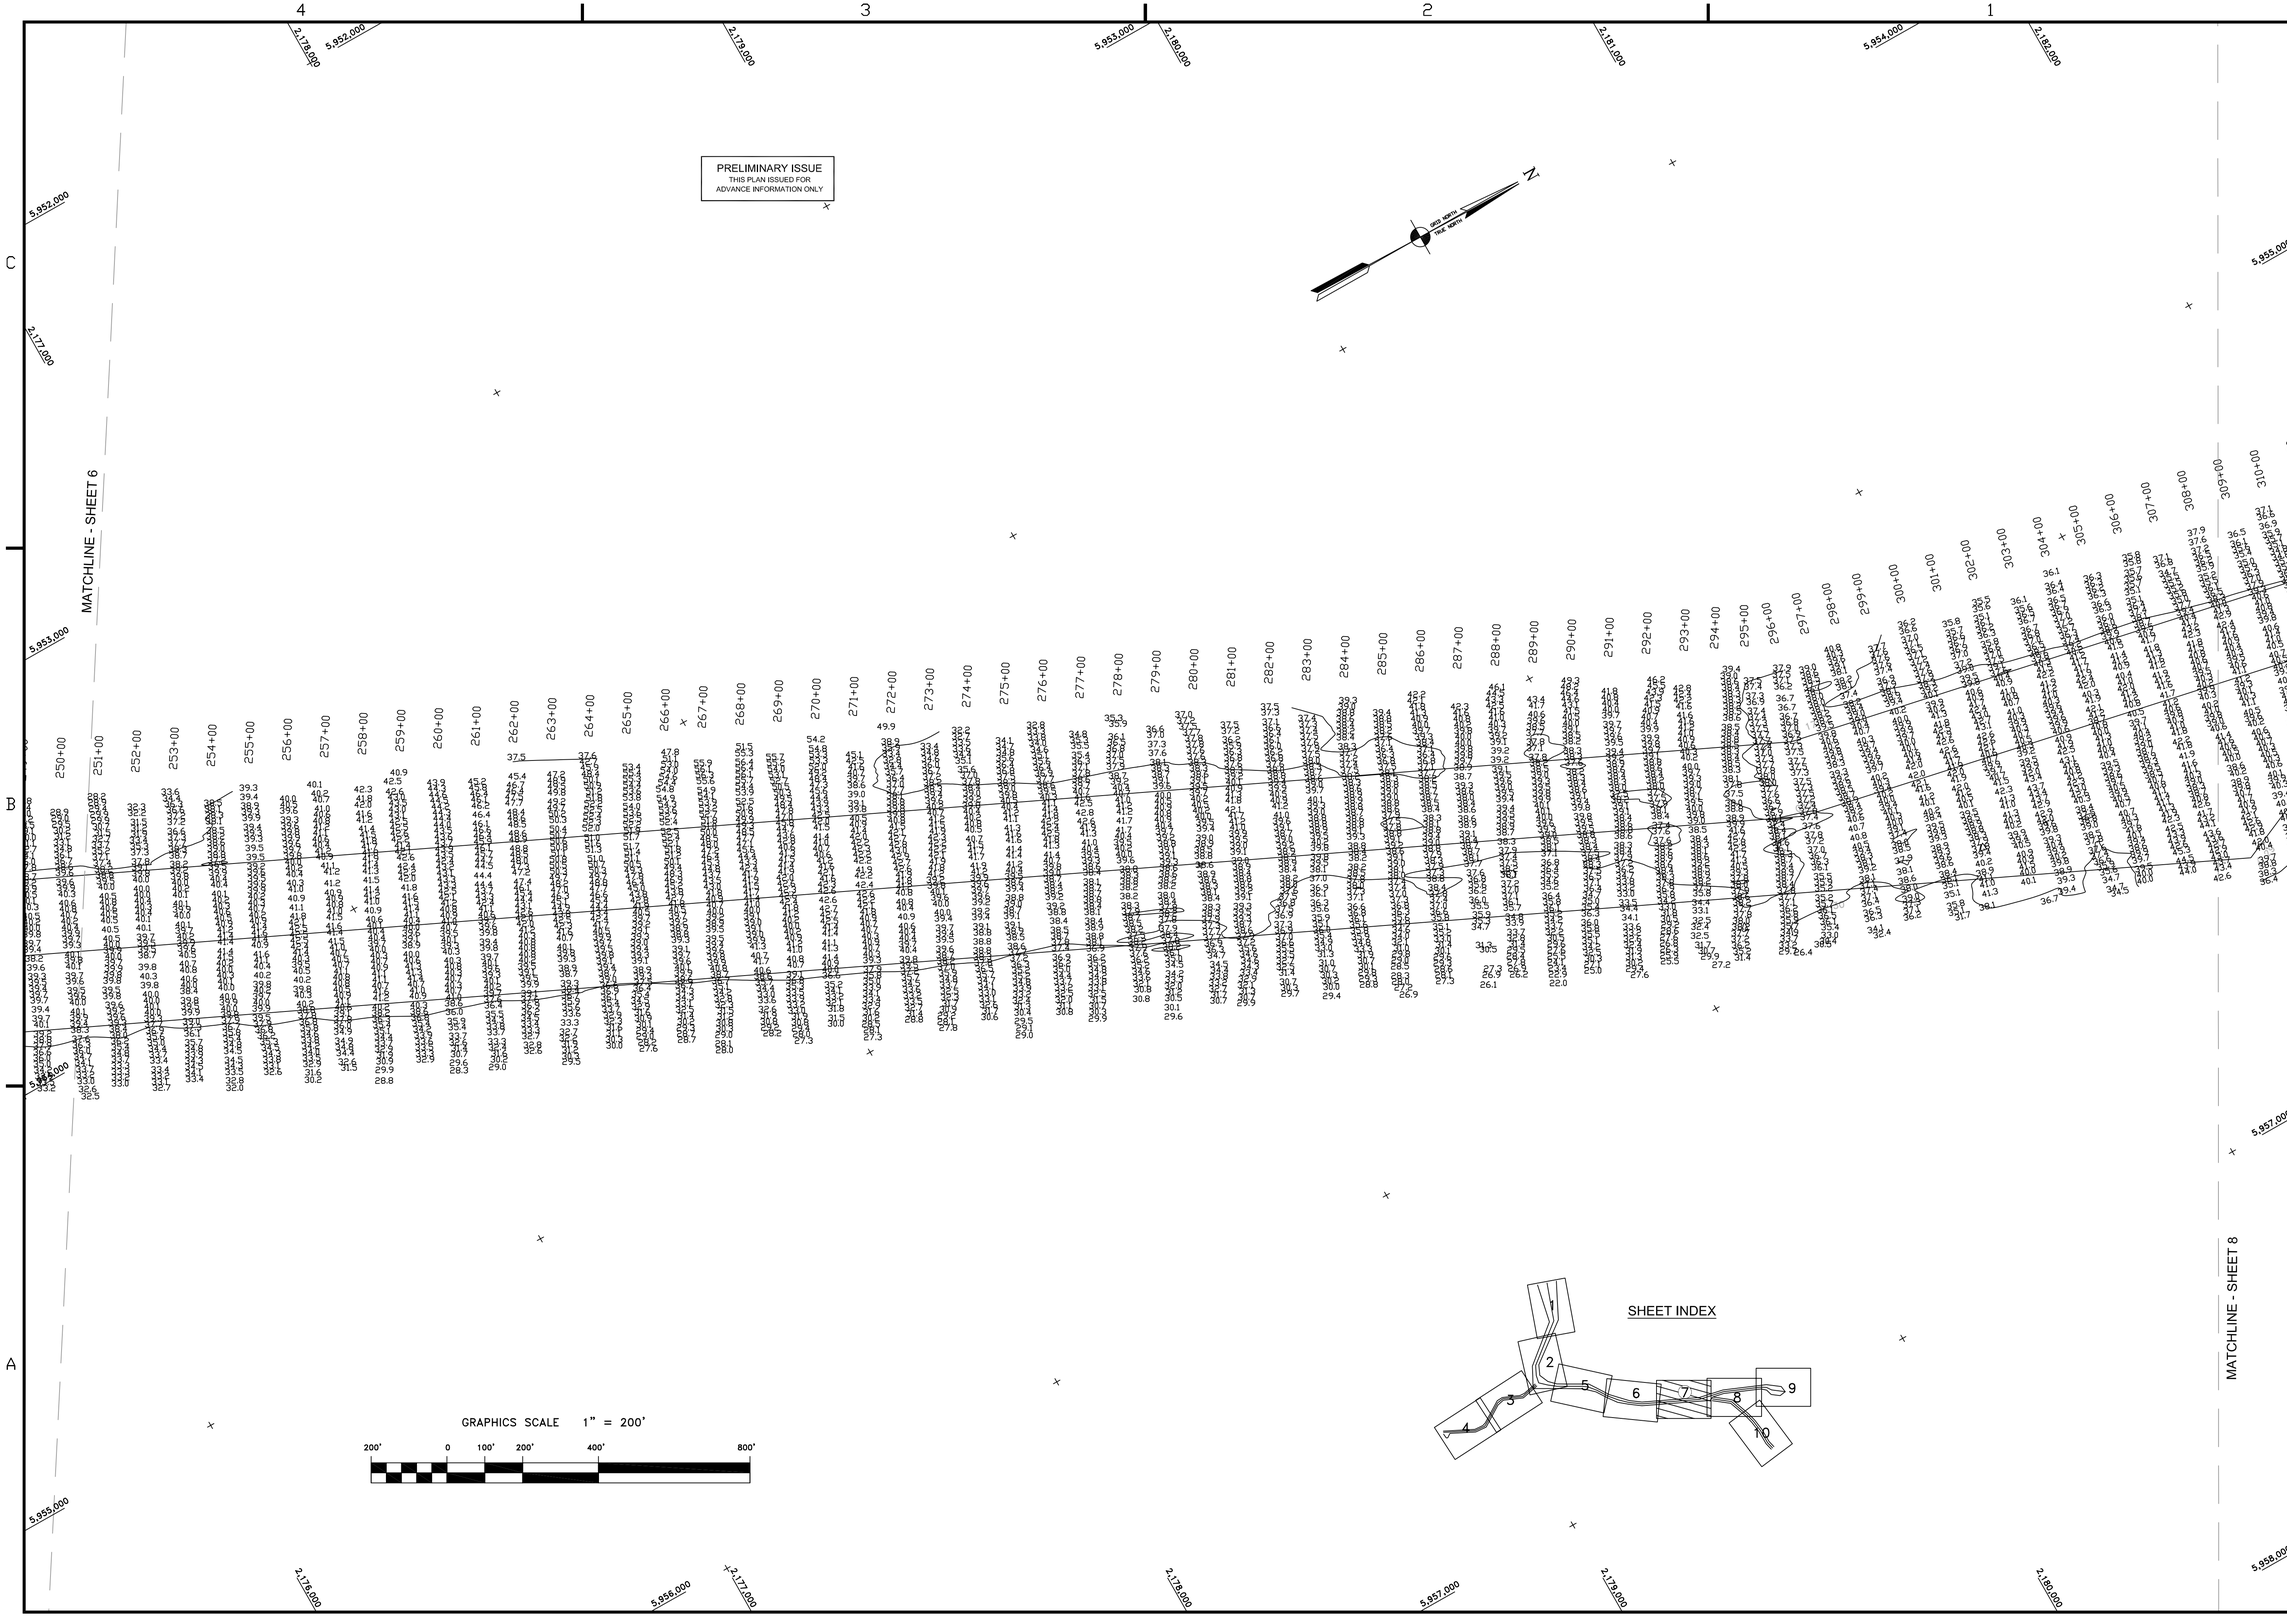

US Army Corps of Engineers
San Francisco District
333 Market Street
San Francisco, CA 94105

Mark	Description	Date	Appr.

SUBMITTED: PC
Hydro Survey Team Leader
APPROVAL RECOMMENDED:
Chief, Technical Support Section
APPROVED:
Chief, Construction Branch

DESIGNED BY:	CHECKED BY:	DRAWN BY:
	TVW	EC
DATE:	SHEET NO.	DRAWING NO.
3/8/2006	7 OF 10	5 2 316

PREPARED UNDER THE DIRECTION OF
PHILIP T. FEIR
LT. COLONEL, C.E., DISTRICT ENGINEER

HUMBOLDT COUNTY CALIFORNIA

HUMBOLDT BAY
NORTH BAY & SAMOA CHANNEL
CONDITION SURVEY
27,30,31 JANUARY & 1-3,6 FEBUARY 2006

Sheet reference number
C7