PRELIMINARY ISSUE
THIS PLAN ISSUED FOR
ADVANCE INFORMATION ONLY

MATCHLINE - SHEET 8

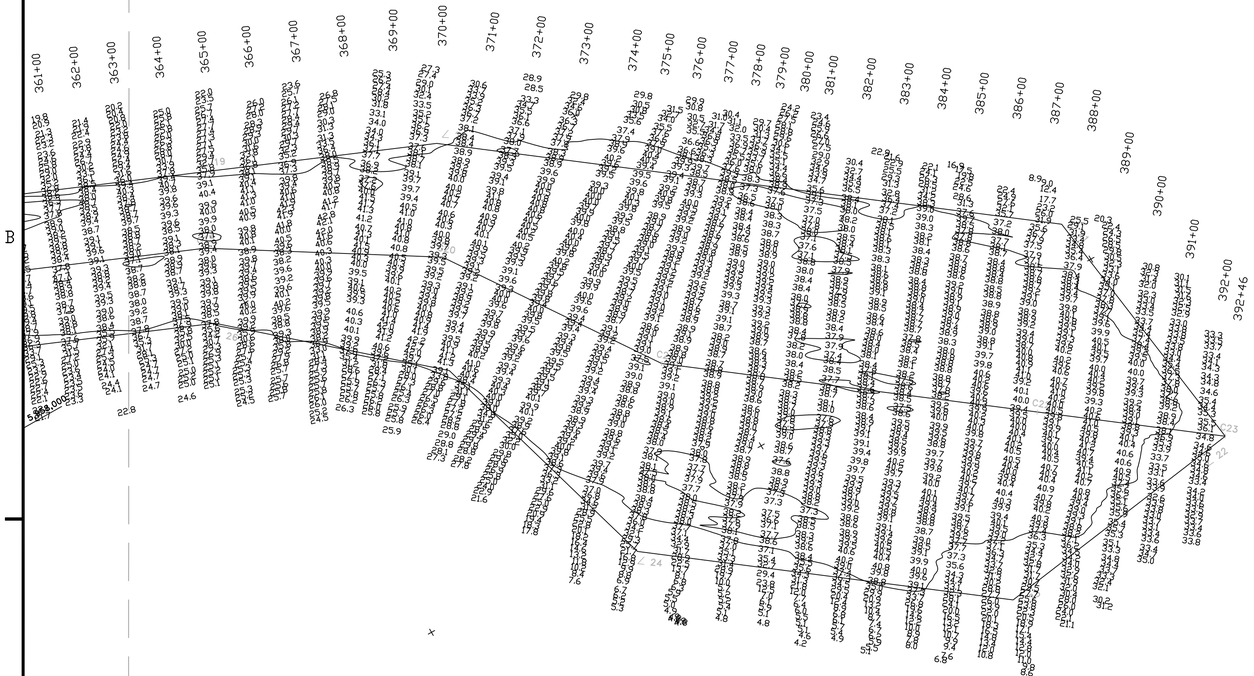

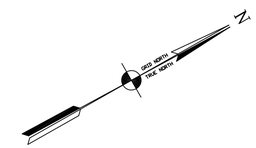

SHEET INDEX

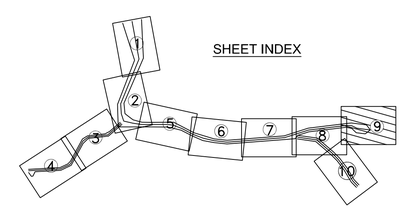

GRAPHICS SCALE 1" = 200'

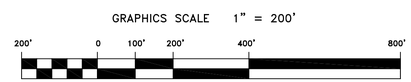

US Army Corps of Engineers
San Francisco District
333 Market Street
San Francisco, CA 94105

Mark	Description	Date	Appr.

SUBMITTED:	DESIGNED BY:	CHECKED BY:	DRAWN BY:
PC		TVW	EC
Hydro. Survey Team Leader	DATE:	SHEET NO.	DRAWING NO.
APPROVAL RECOMMENDED:	3/8/2006	9 OF 10	5 2 316
Chief, Technical Support Section	PREPARED UNDER THE DIRECTION OF PHILIP T. FEIR		
APPROVED:	LT. COLONEL, C.E., DISTRICT ENGINEER		
Chief, Construction Branch			

HUMBOLDT COUNTY CALIFORNIA

HUMBOLDT BAY
SAMOA CHANNEL
CONDITION SURVEY
1 – 3 FEBRUARY 2006

Sheet reference number
C9