PRELIMINARY ISSUE
THIS PLAN ISSUED FOR
ADVANCE INFORMATION ONLY

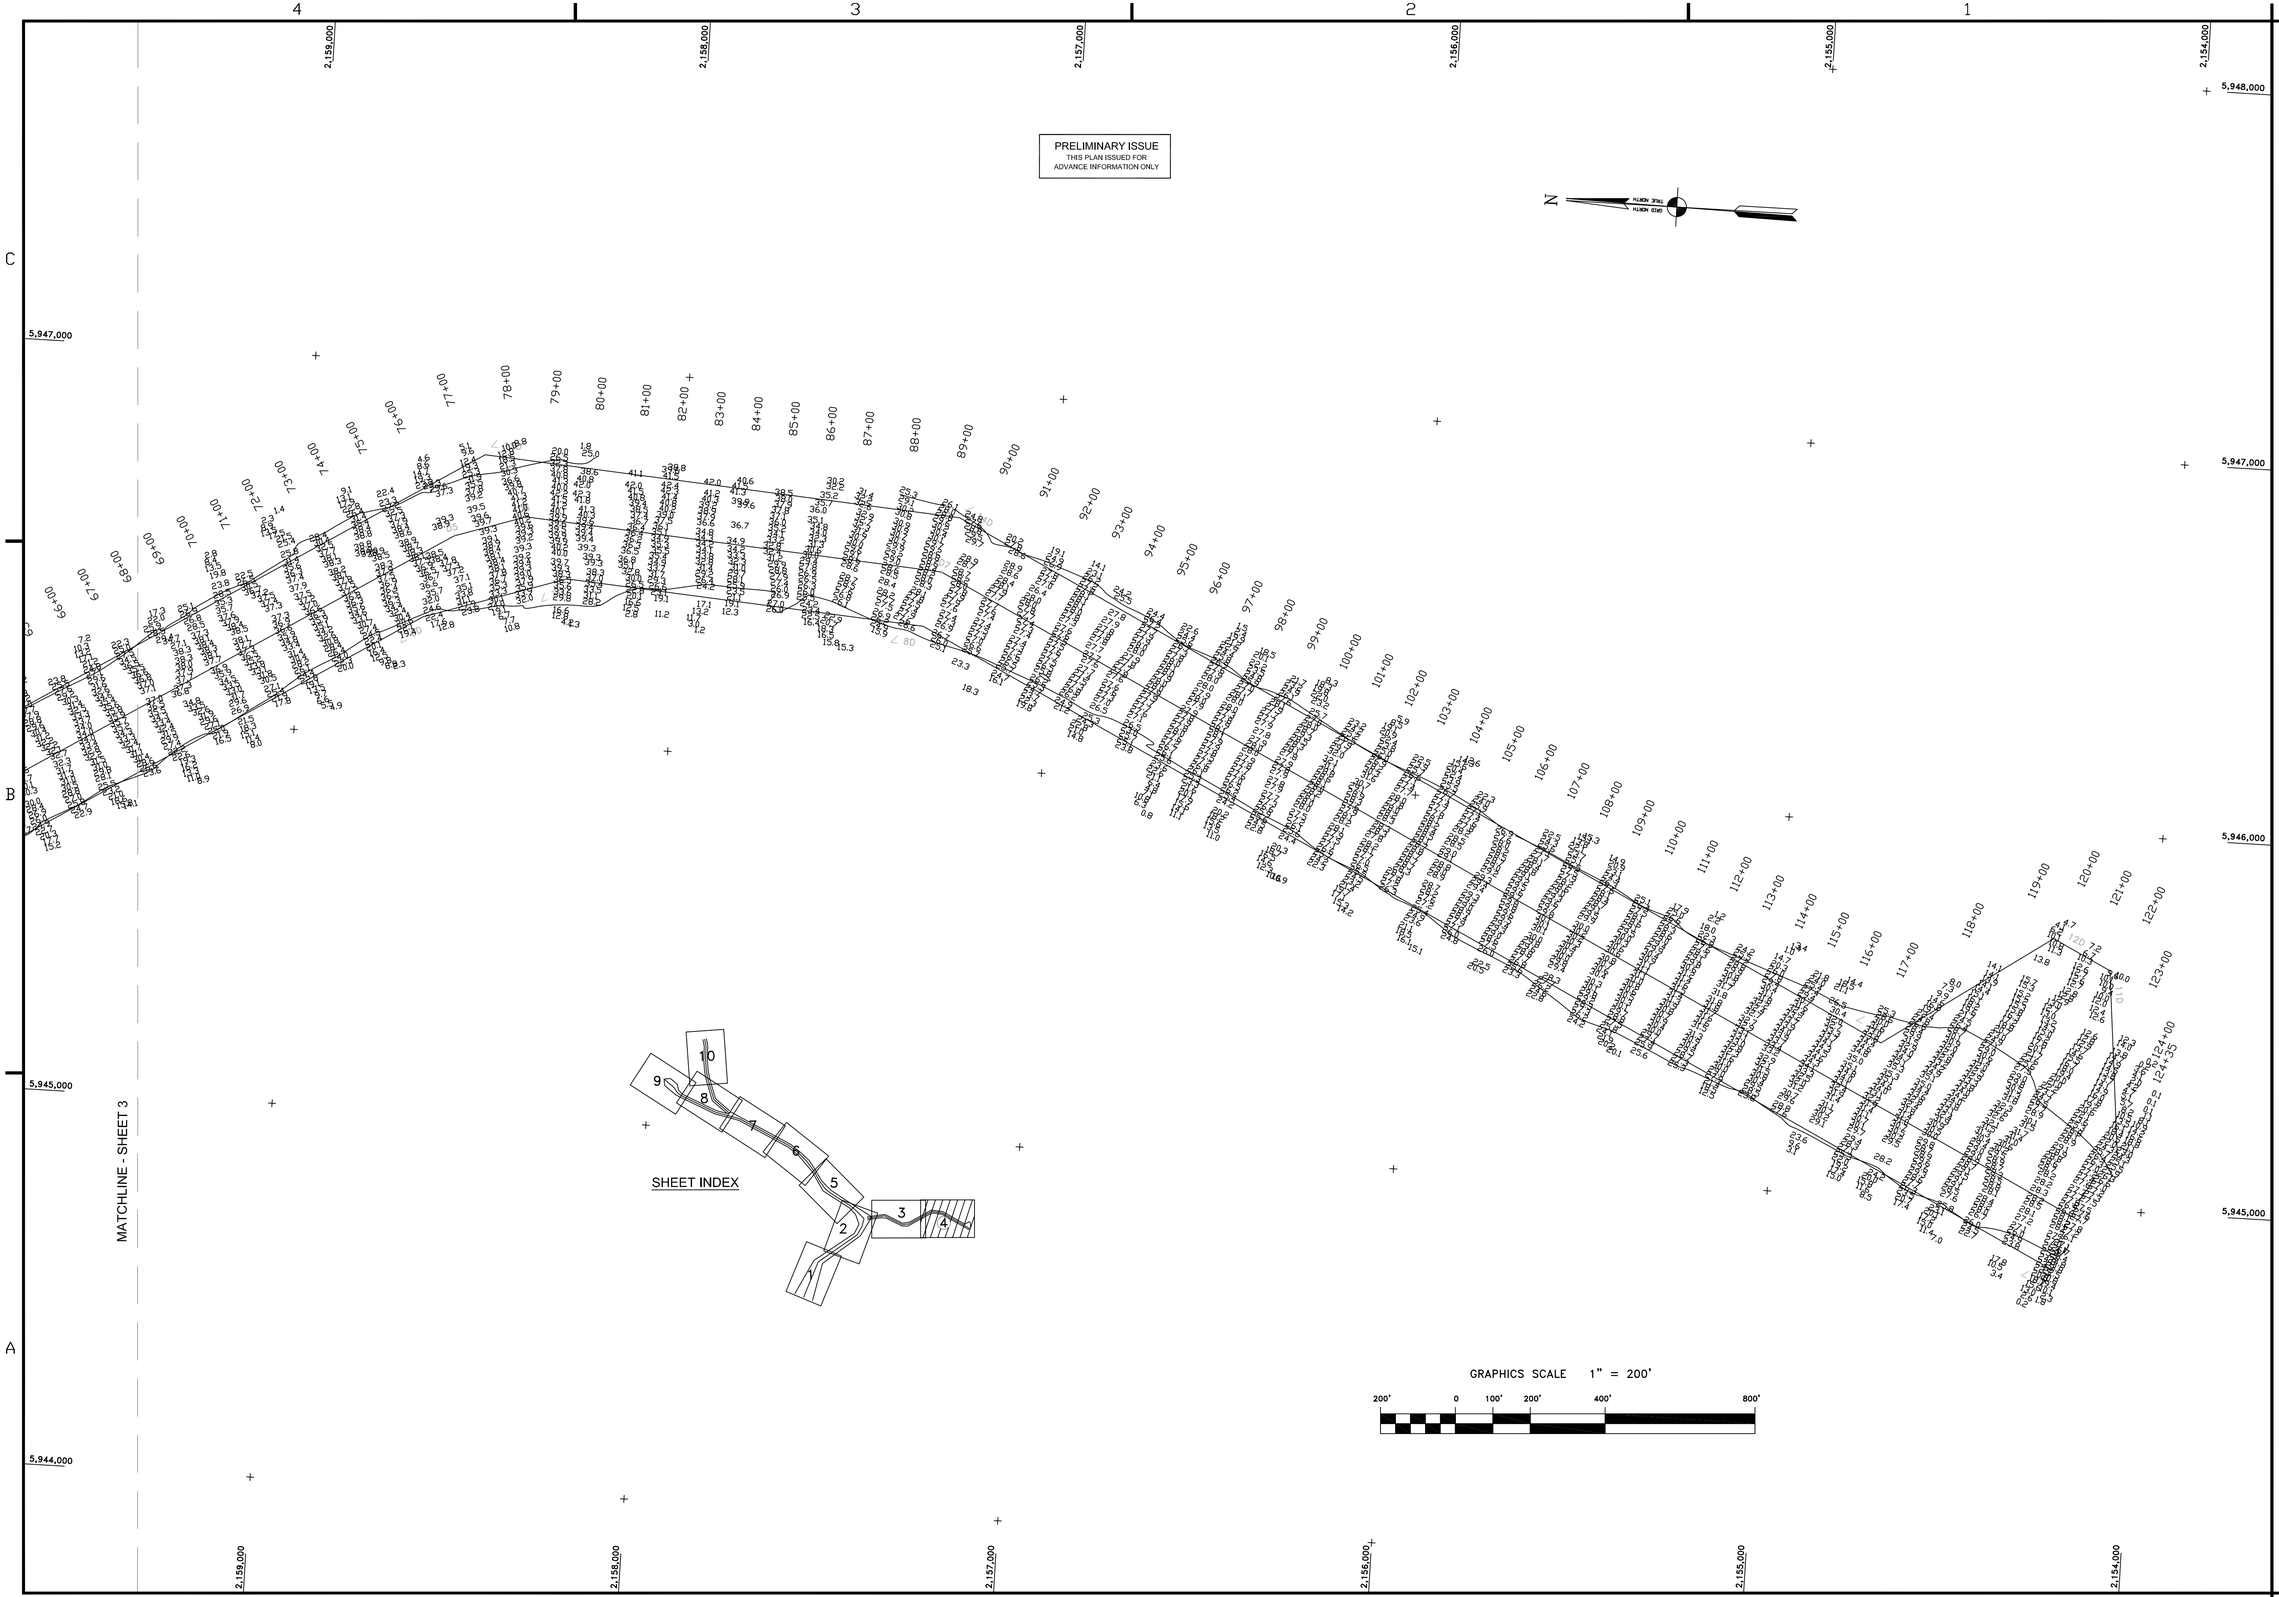

US Army Corps of Engineers
San Francisco District
333 Market Street
San Francisco, CA 94105

Mark	Description	Date	Appr.

DESIGNED BY:
CHECKED BY: TVW
DRAWN BY: EC
DATE: 6/6/2006
SHEET NO. 4 OF 10
DRAWING NO. 5 2 317

PREPARED UNDER THE DIRECTION OF
PHILIP T. FEIR
LT. COLONEL, C.E., DISTRICT ENGINEER

SUBMITTED:
Hydro. Survey Team Leader
APPROVAL RECOMMENDED:
Chief, Technical Support Section
APPROVED:
Chief, Construction Branch

CALIFORNIA
HUMBOLDT COUNTY

HUMBOLDT BAY
BAR & ENTRANCE
FIELDS LANDING CHANNEL
POST-DREDGE SURVEY
23, 24, 26-31 MAY & 1 JUNE 2006

Sheet reference number
C4