PRELIMINARY ISSUE
THIS PLAN ISSUED FOR ADVANCE INFORMATION ONLY

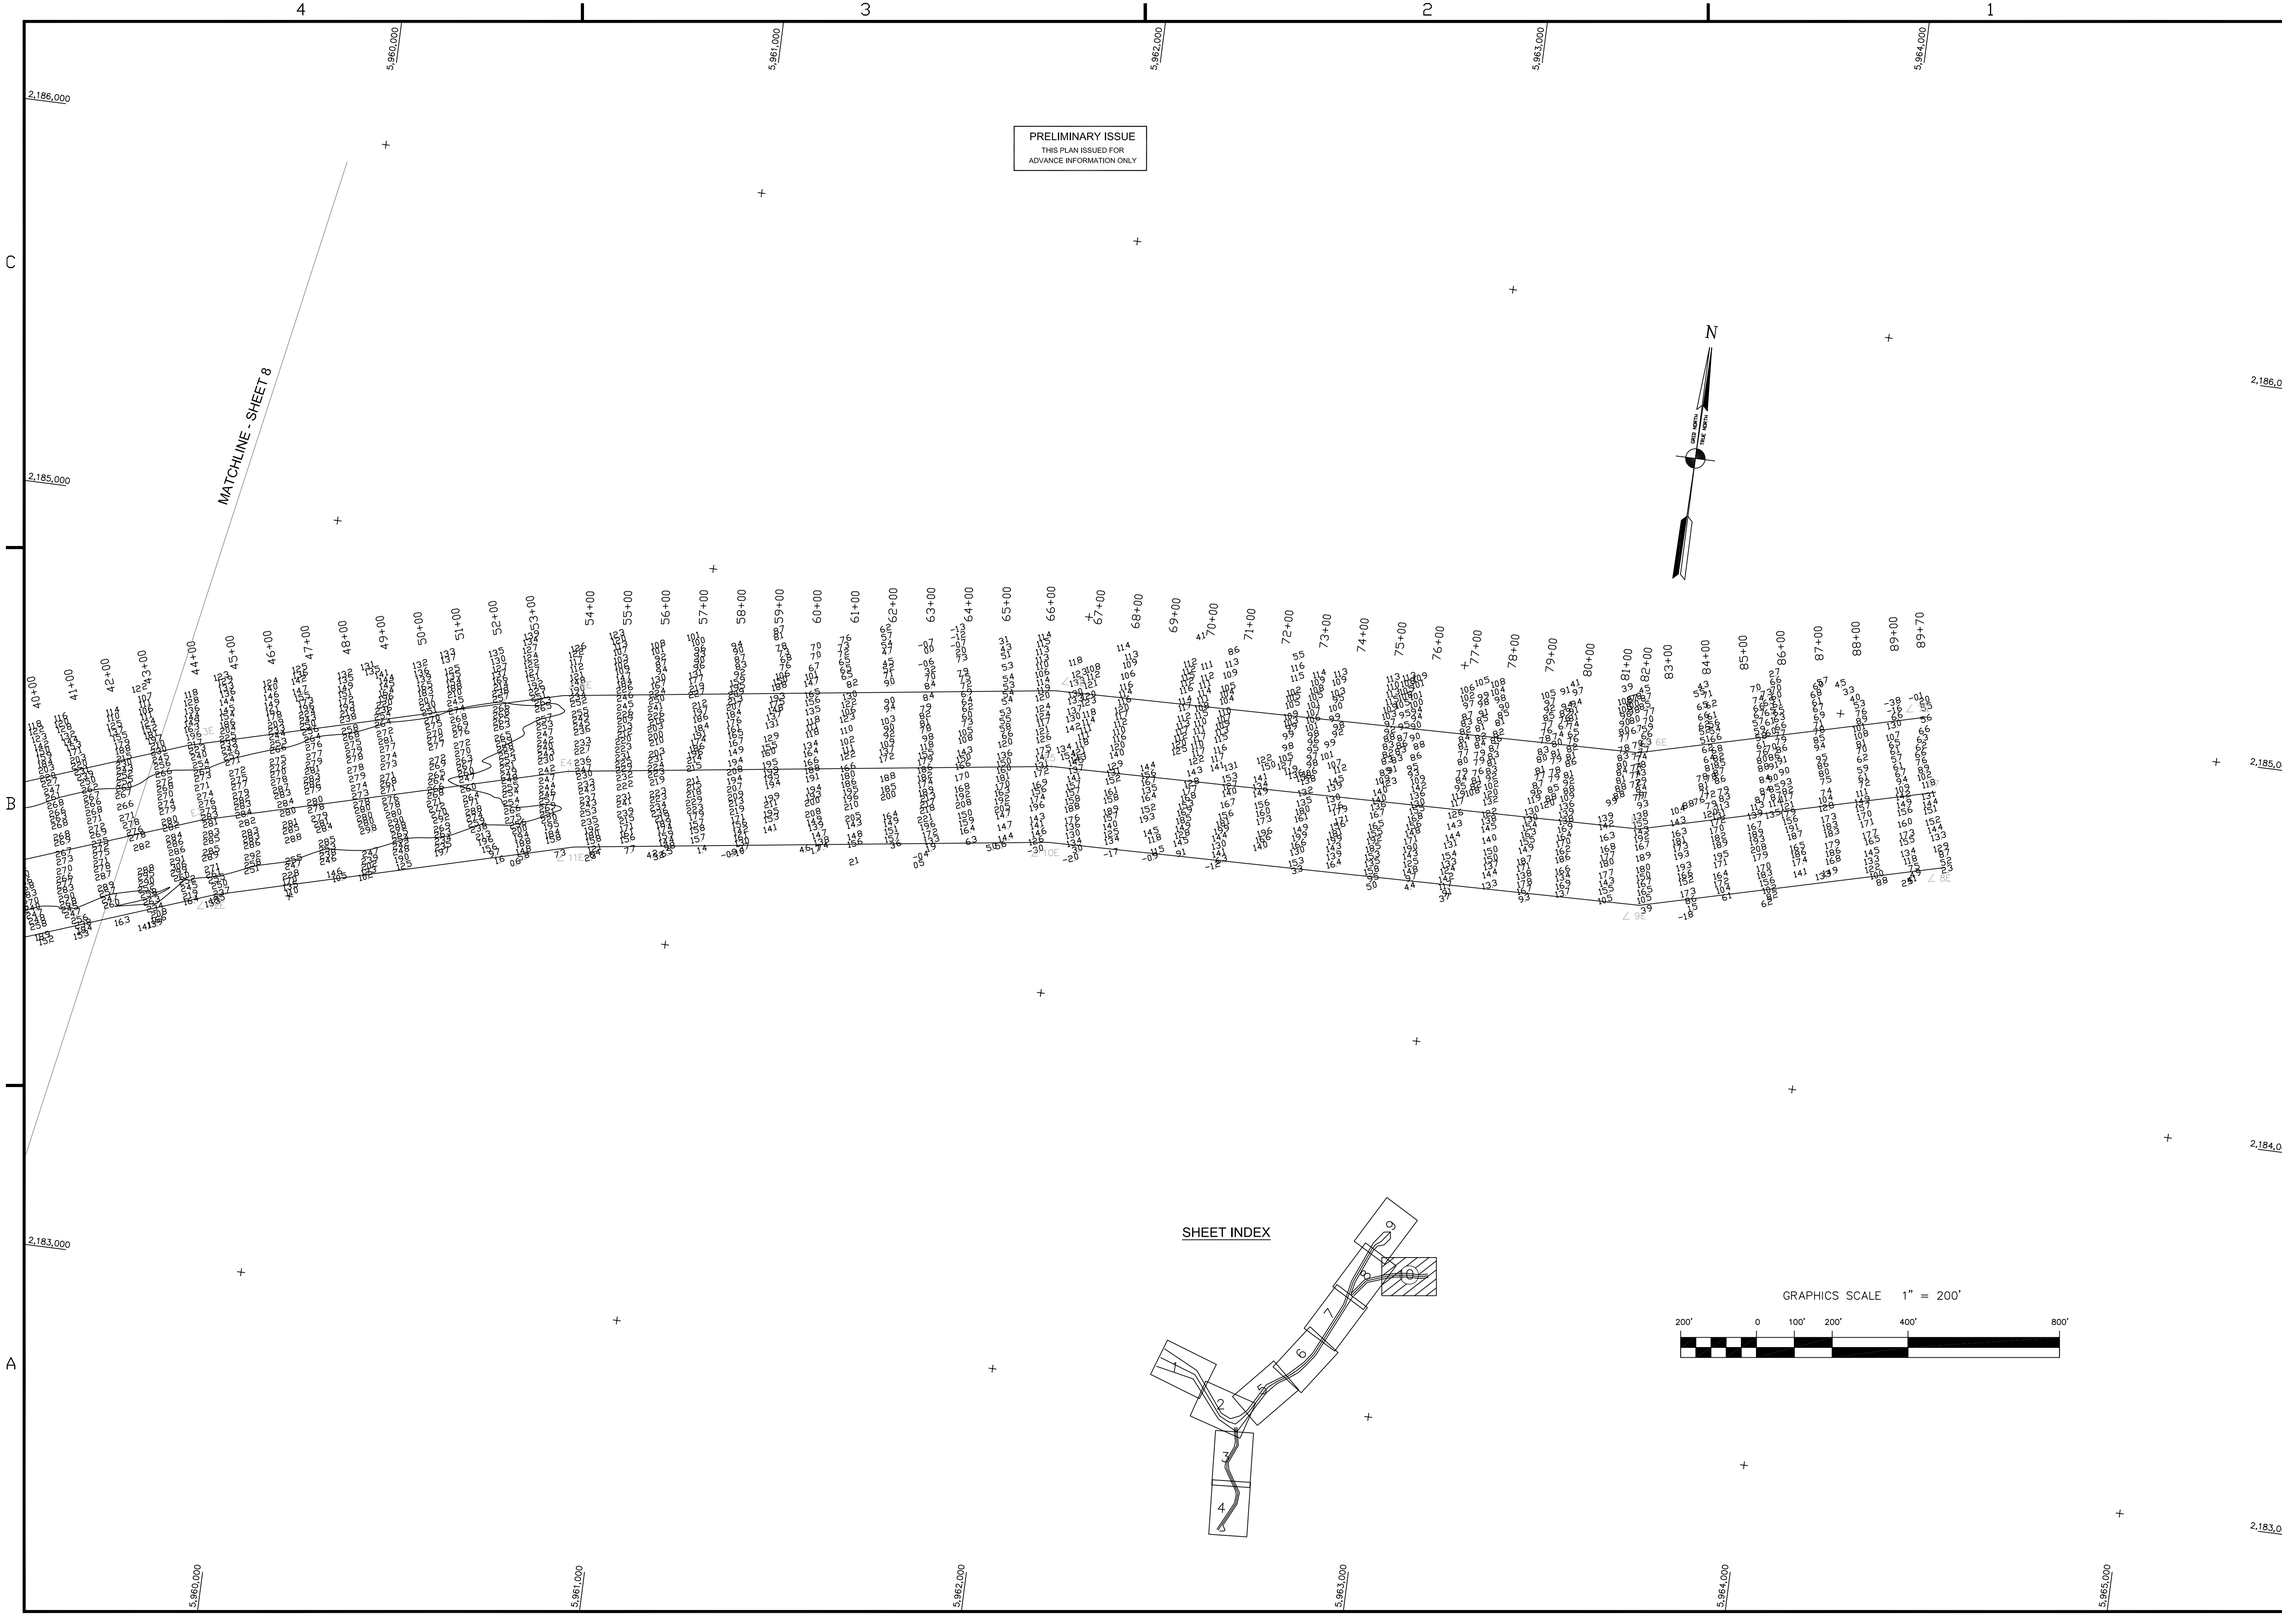

US Army Corps of Engineers
San Francisco District
333 Market Street
San Francisco, CA 94105

Mark	Description	Date	Appr.

SUBMITTED:	DESIGNED BY:	CHECKED BY:	DRAWN BY:
TVW		PC	EWC
Hydro Survey Section APPROVAL RECOMMENDED:	DATE:	SHEET NO.	DRAWING NO.
	1/16/2003	10 OF 10	5 2 306
Chief, Engineering Branch APPROVED:	PREPARED UNDER THE DIRECTION OF MICHAEL McCORMICK LT. COLONEL, C.E., DISTRICT ENGINEER		
Chief, Engineering Technical & Services Div.			

CALIFORNIA
HUMBOLDT COUNTY
HUMBOLDT BAY
EUREKA CHANNEL
CONDITION SURVEY
4–18 DECEMBER & 3,4,8 JANUARY 2003

Sheet reference number
C10