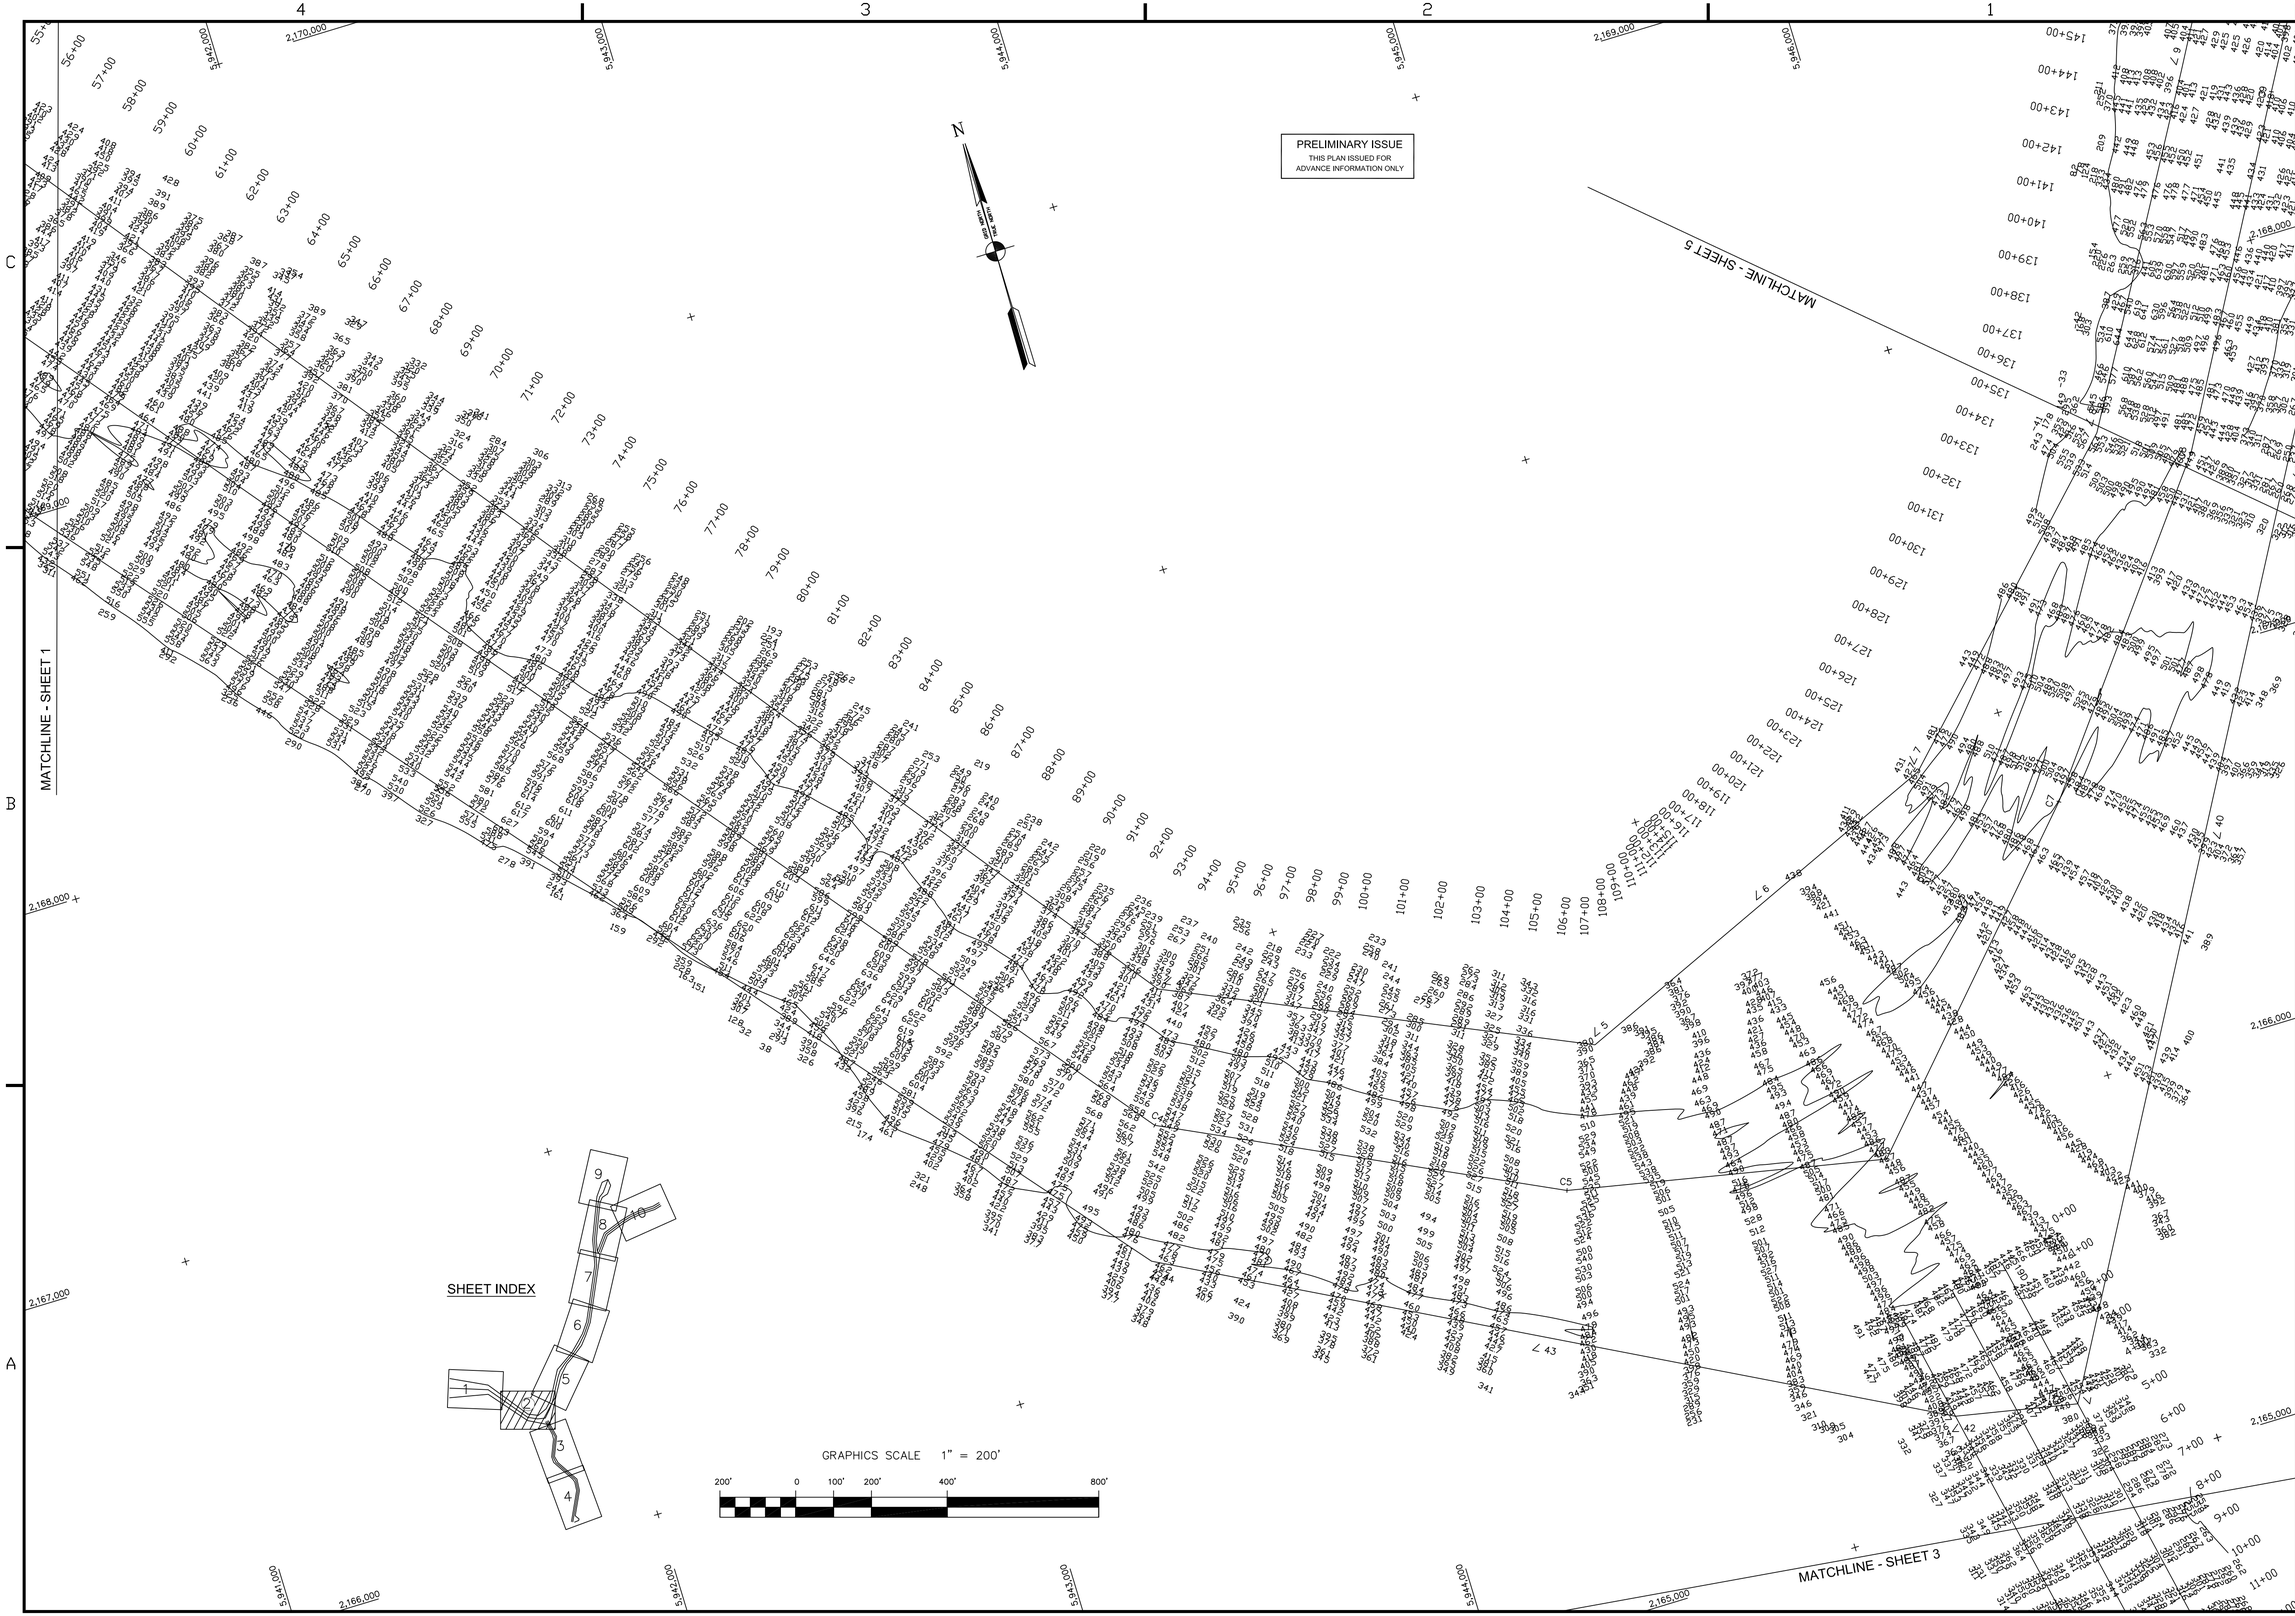


US Army Corps of Engineers
San Francisco District
333 Market Street
San Francisco, CA 94105

| Mark | Description | Date | Appr. |
|---|---|---|---|
| | | | |

| SUBMITTED: | DESIGNED BY: | CHECKED BY: | DRAWN BY: |
|---|---|---|---|
| TVW | | PC | EWC |
| Hydro Survey Section | SHEET NO. | DRAWING NO. | |
| APPROVAL RECOMMENDED: | 2 OF 10 | 5 | 2 306 |
| Chief, Engineering Branch | DATE: 1/16/2003 | PREPARED UNDER THE DIRECTION OF MICHAEL McCORMICK LT. COLONEL, C.E., DISTRICT ENGINEER | |
| APPROVED: | | | |
| Chief, Engineering Technical & Services Div. | | | |

HUMBOLDT COUNTY CALIFORNIA

# HUMBOLDT BAY
## BAR & ENTRANCE FIELDS LANDING CHANNEL CONDITION SURVEY
4-18 DECEMBER & 3,4,8 JANUARY 2003

Sheet reference number
C2