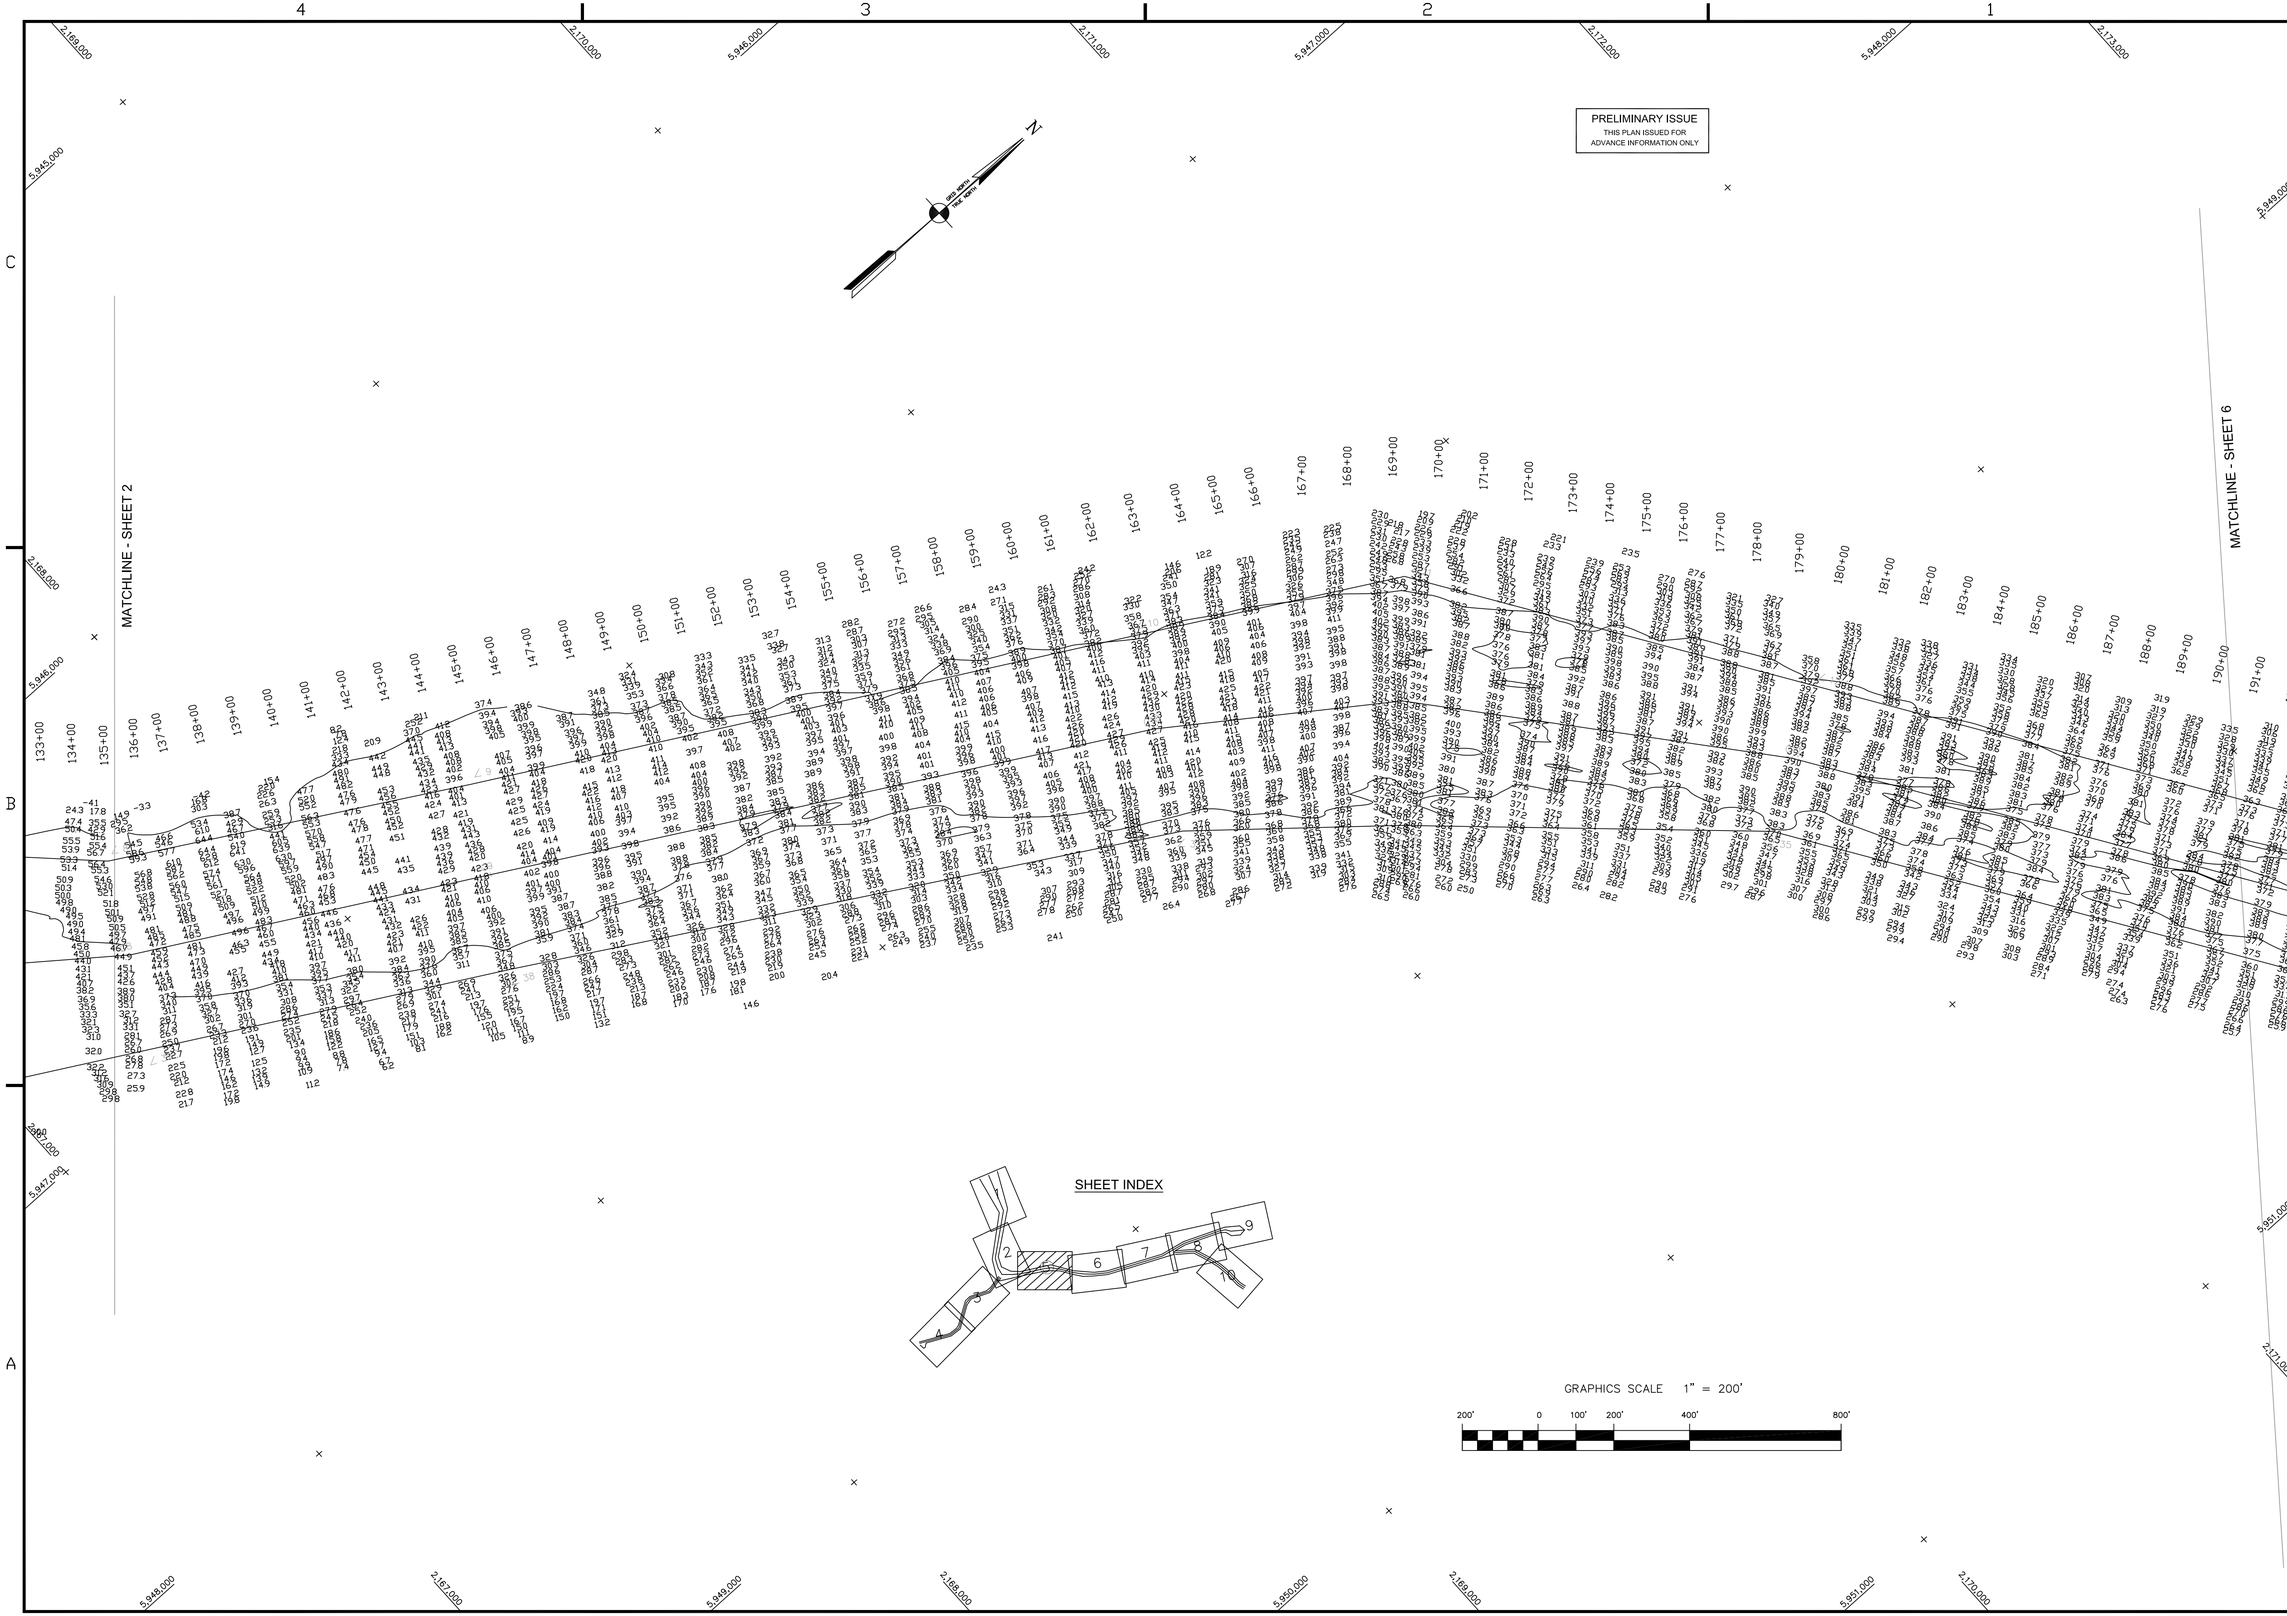

US Army Corps of Engineers
San Francisco District
333 Market Street
San Francisco, CA 94105

Mark	Description	Date	Appr.

SUBMITTED: TVW	DESIGNED BY:	CHECKED BY: PC	DRAWN BY: EWC
Hydro Survey Section			
APPROVAL RECOMMENDED:	DATE: 1/16/2003	SHEET NO. 5 OF 10	DRAWING NO. 2 306
Chief, Engineering Branch	PREPARED UNDER THE DIRECTION OF MICHAEL McCORMICK		
APPROVED:	LT. COLONEL, C.E., DISTRICT ENGINEER		
Chief, Engineering Technical & Services Div.			

HUMBOLDT COUNTY CALIFORNIA

HUMBOLDT BAY
NORTH BAY CHANNEL CONDITION SURVEY
4–18 DECEMBER & 3,4,8 JANUARY 2003

Sheet reference number
C5