PRELIMINARY ISSUE
THIS PLAN ISSUED FOR ADVANCE INFORMATION ONLY

MATCHLINE - SHEET 5

MATCHLINE - SHEET 7

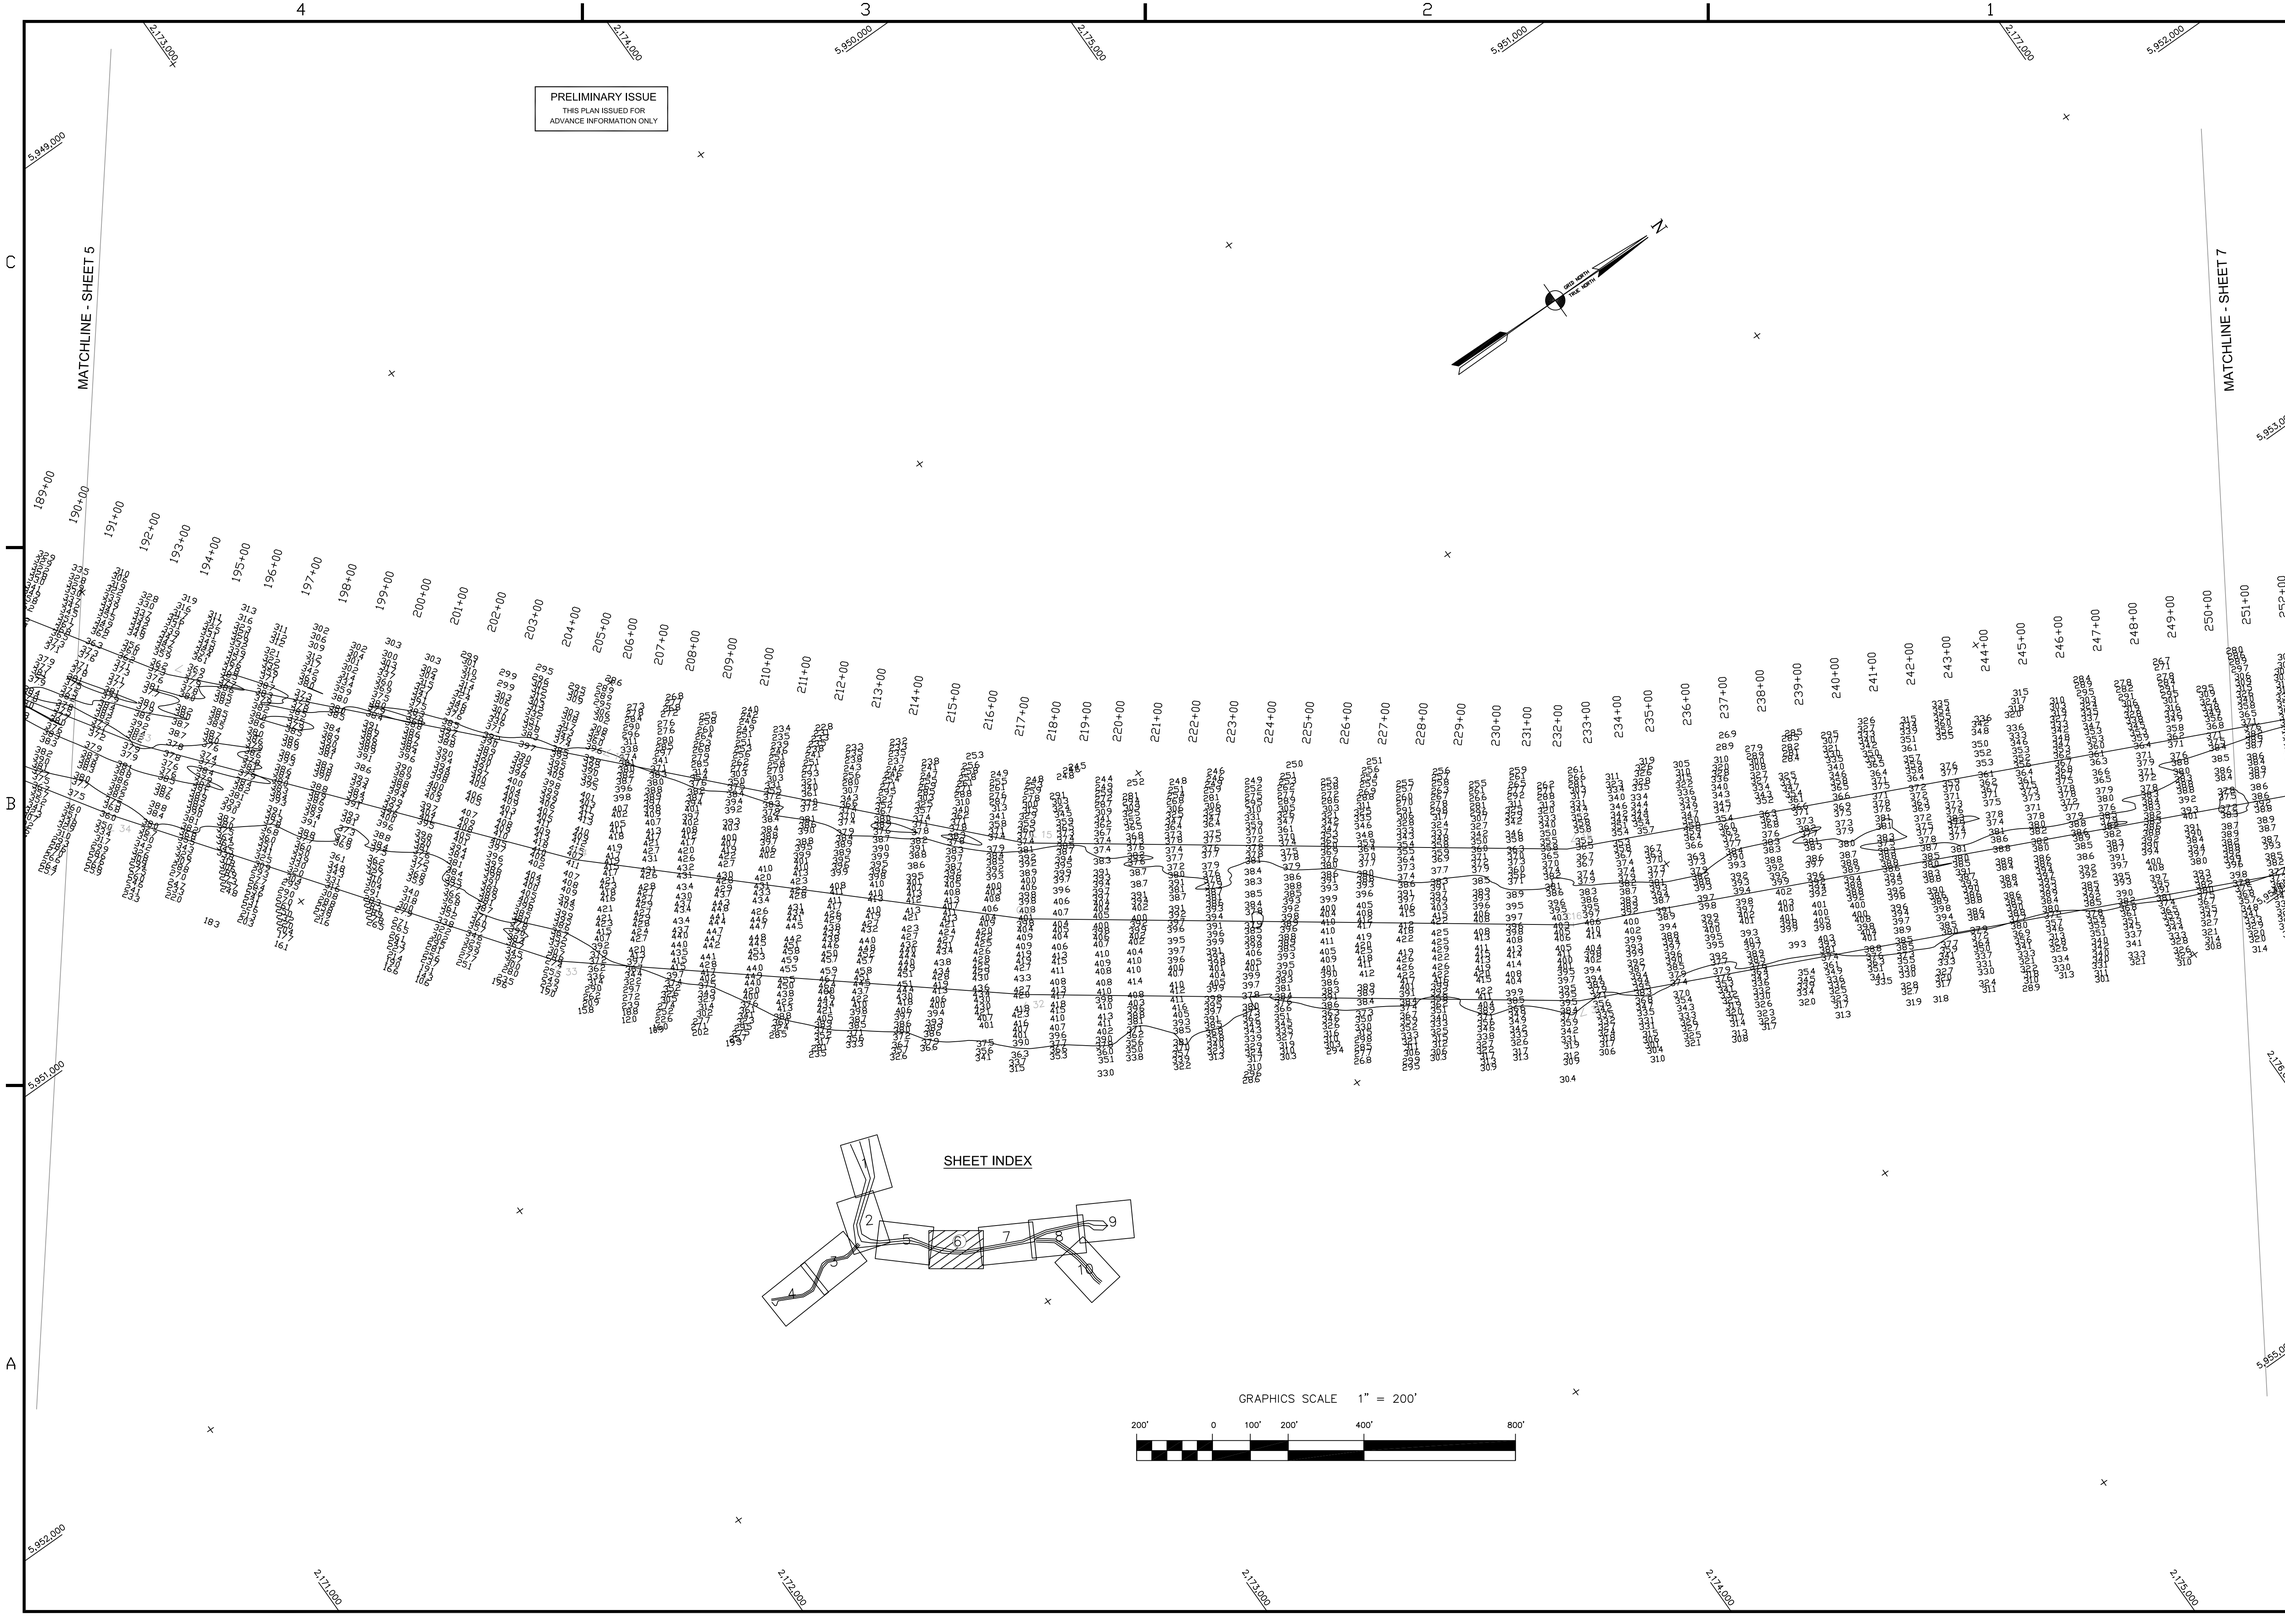

US Army Corps of Engineers
San Francisco District
333 Market Street
San Francisco, CA 94105

Mark	Description	Date	Appr.

SUBMITTED: TVW
Hydro. Survey Section
APPROVAL RECOMMENDED:
Chief, Engineering Branch
APPROVED:
Chief, Engineering Technical & Services Div.

DESIGNED BY: PC | CHECKED BY: PC | DRAWN BY: EWC
DATE: 1/16/2003 | SHEET NO. 6 OF 10 | DRAWING NO. 0 5 2 306

PREPARED UNDER THE DIRECTION OF
MICHAEL McCORMICK
LT. COLONEL, C.E., DISTRICT ENGINEER

CALIFORNIA
HUMBOLDT COUNTY
HUMBOLDT BAY
NORTH BAY CHANNEL CONDITION SURVEY
4–18 DECEMBER & 3,4,8 JANUARY 2003

Sheet reference number
C6