PRELIMINARY ISSUE
THIS PLAN ISSUED FOR
ADVANCE INFORMATION ONLY

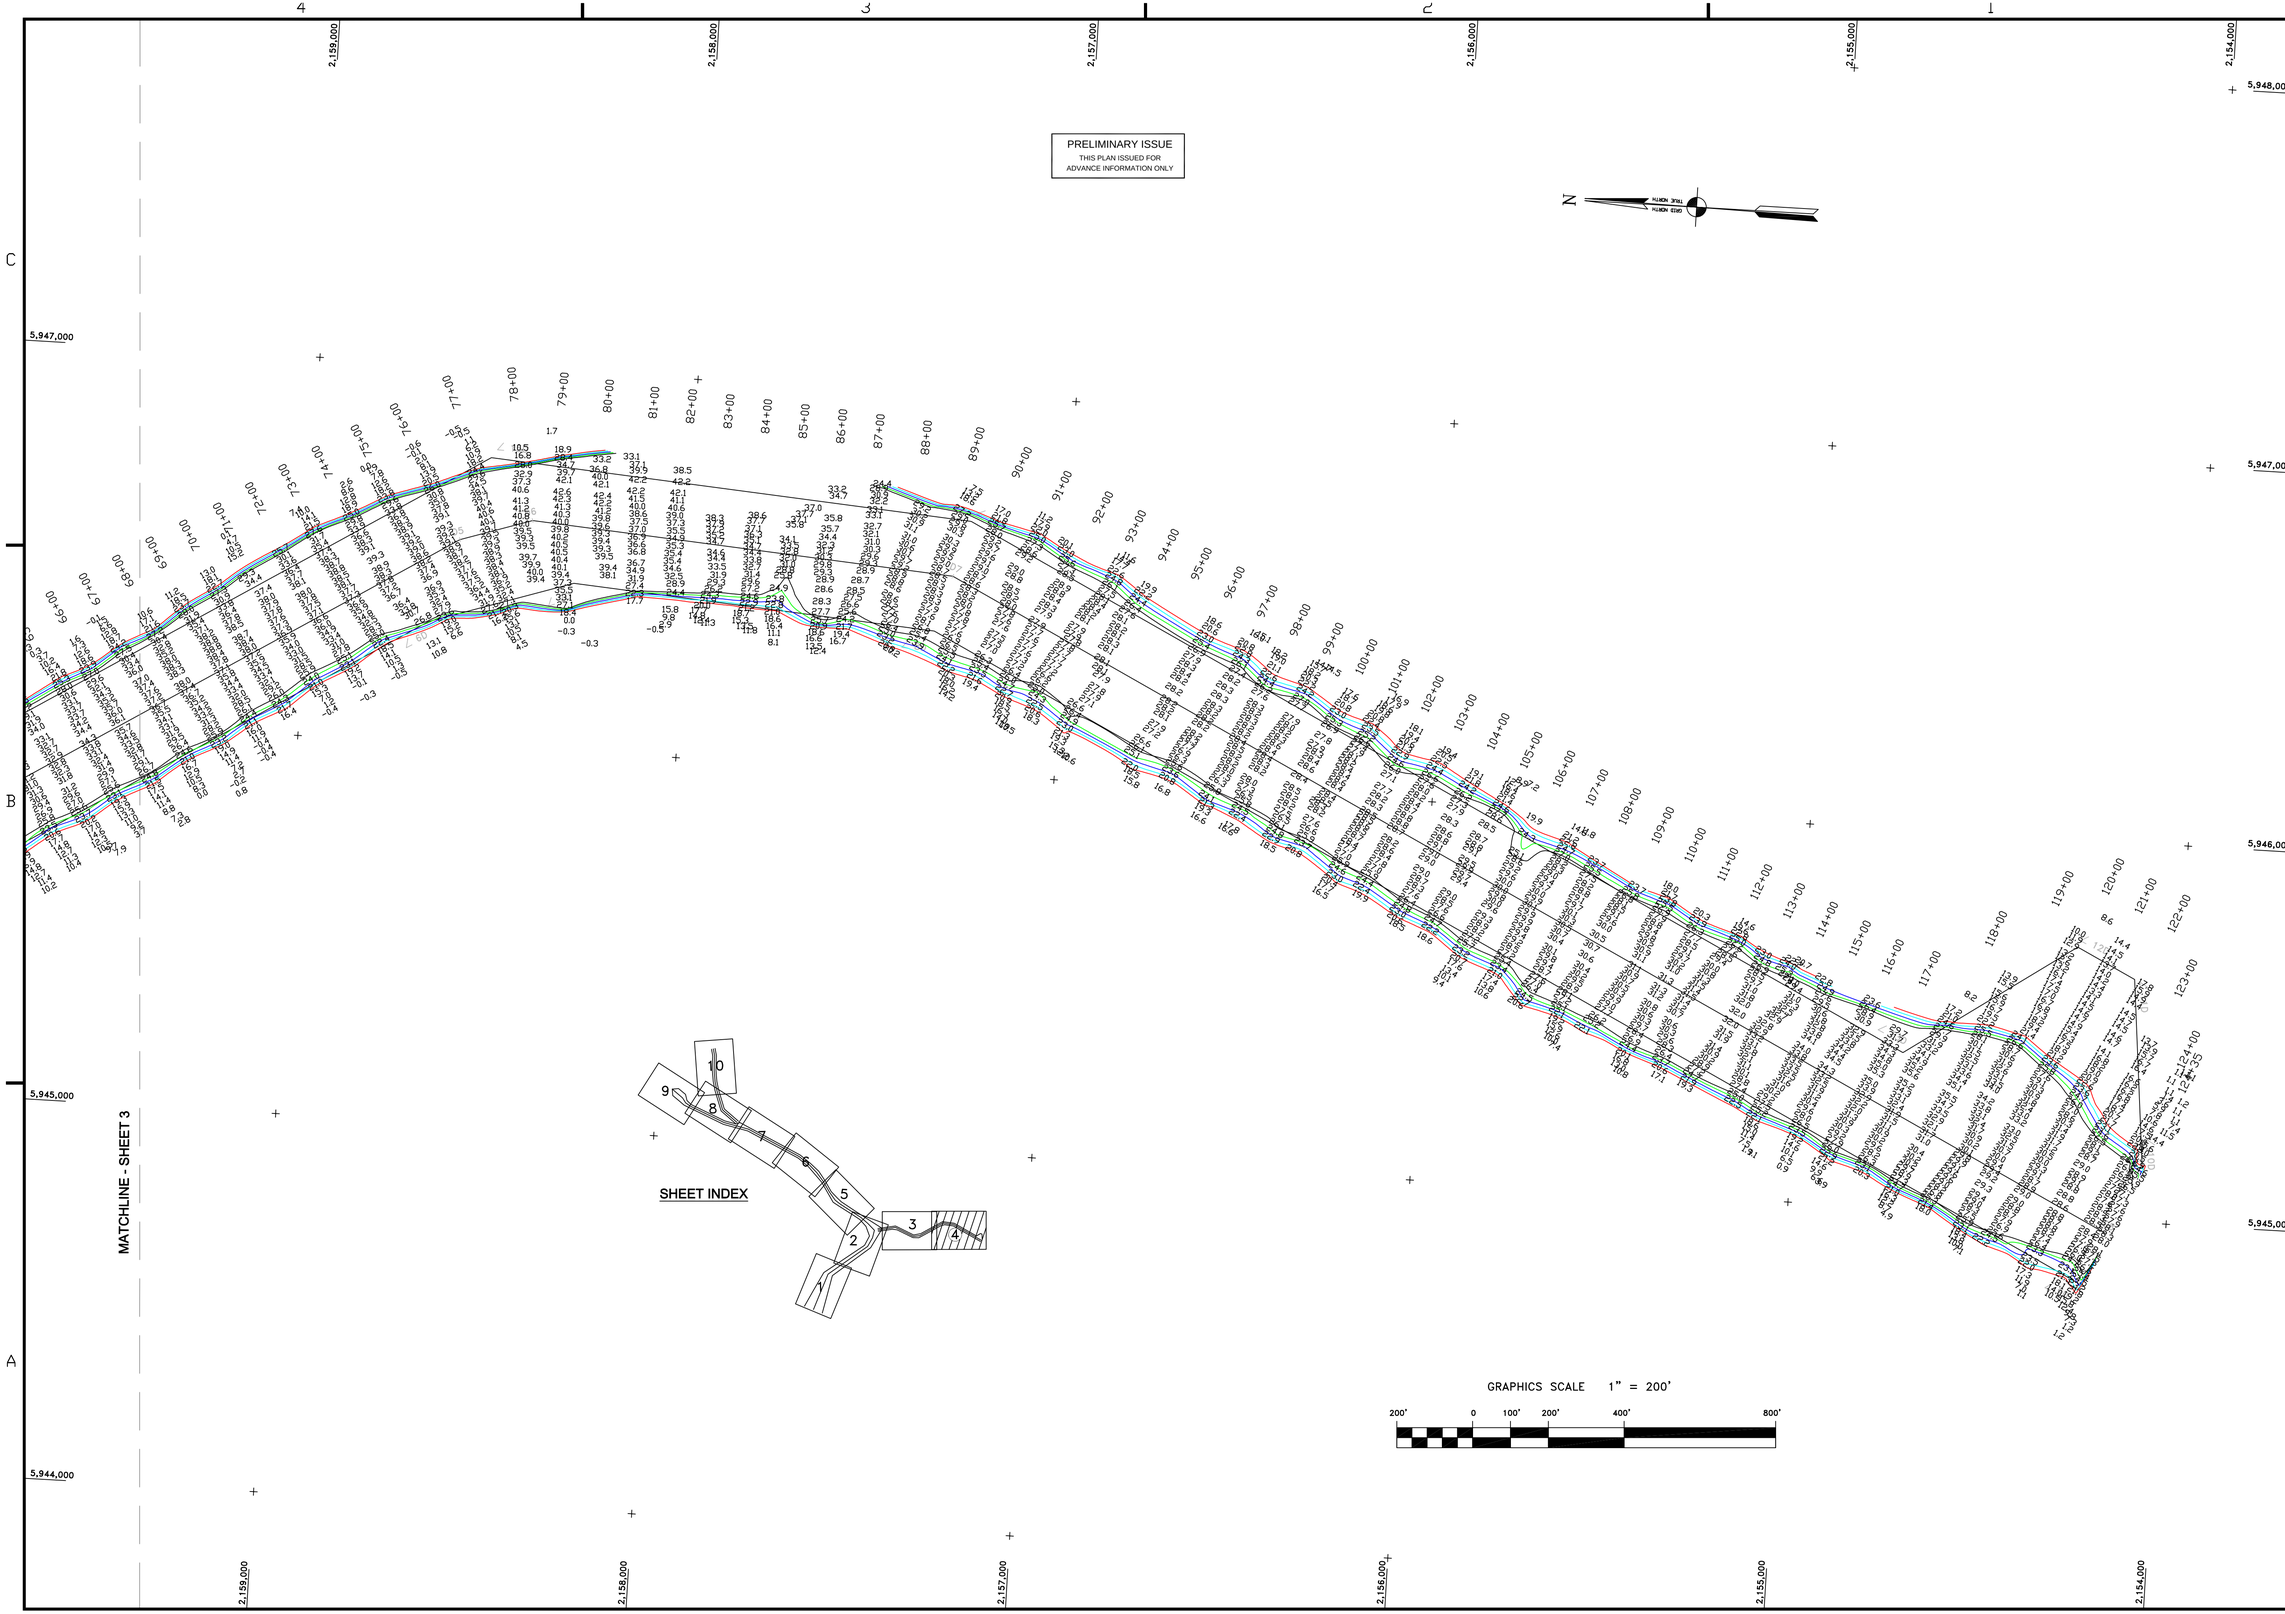

US Army Corps of Engineers
San Francisco District
333 Market Street
San Francisco, CA 94105

Mark	Description	Date	Appr.

SUBMITTED: TVW	DESIGNED BY:	CHECKED BY: PC	DRAWN BY: EWC
Hydro. Survey Section	DATE:	SHEET NO.	DRAWING NO.
APPROVAL RECOMMENDED:	2/17/2004	4 OF 10	5 2 310
Chief, Engineering Branch	PREPARED UNDER THE DIRECTION OF		
APPROVED:	MICHAEL McCORMICK		
Chief, Engineering & Technical Services Div.	LT. COLONEL, C.E., DISTRICT ENGINEER		

HUMBOLDT COUNTY CALIFORNIA

HUMBOLDT BAY
FIELDS LANDING CHANNEL
CONDITION SURVEY
07 FEBRUARY 2004

Sheet reference number
C4