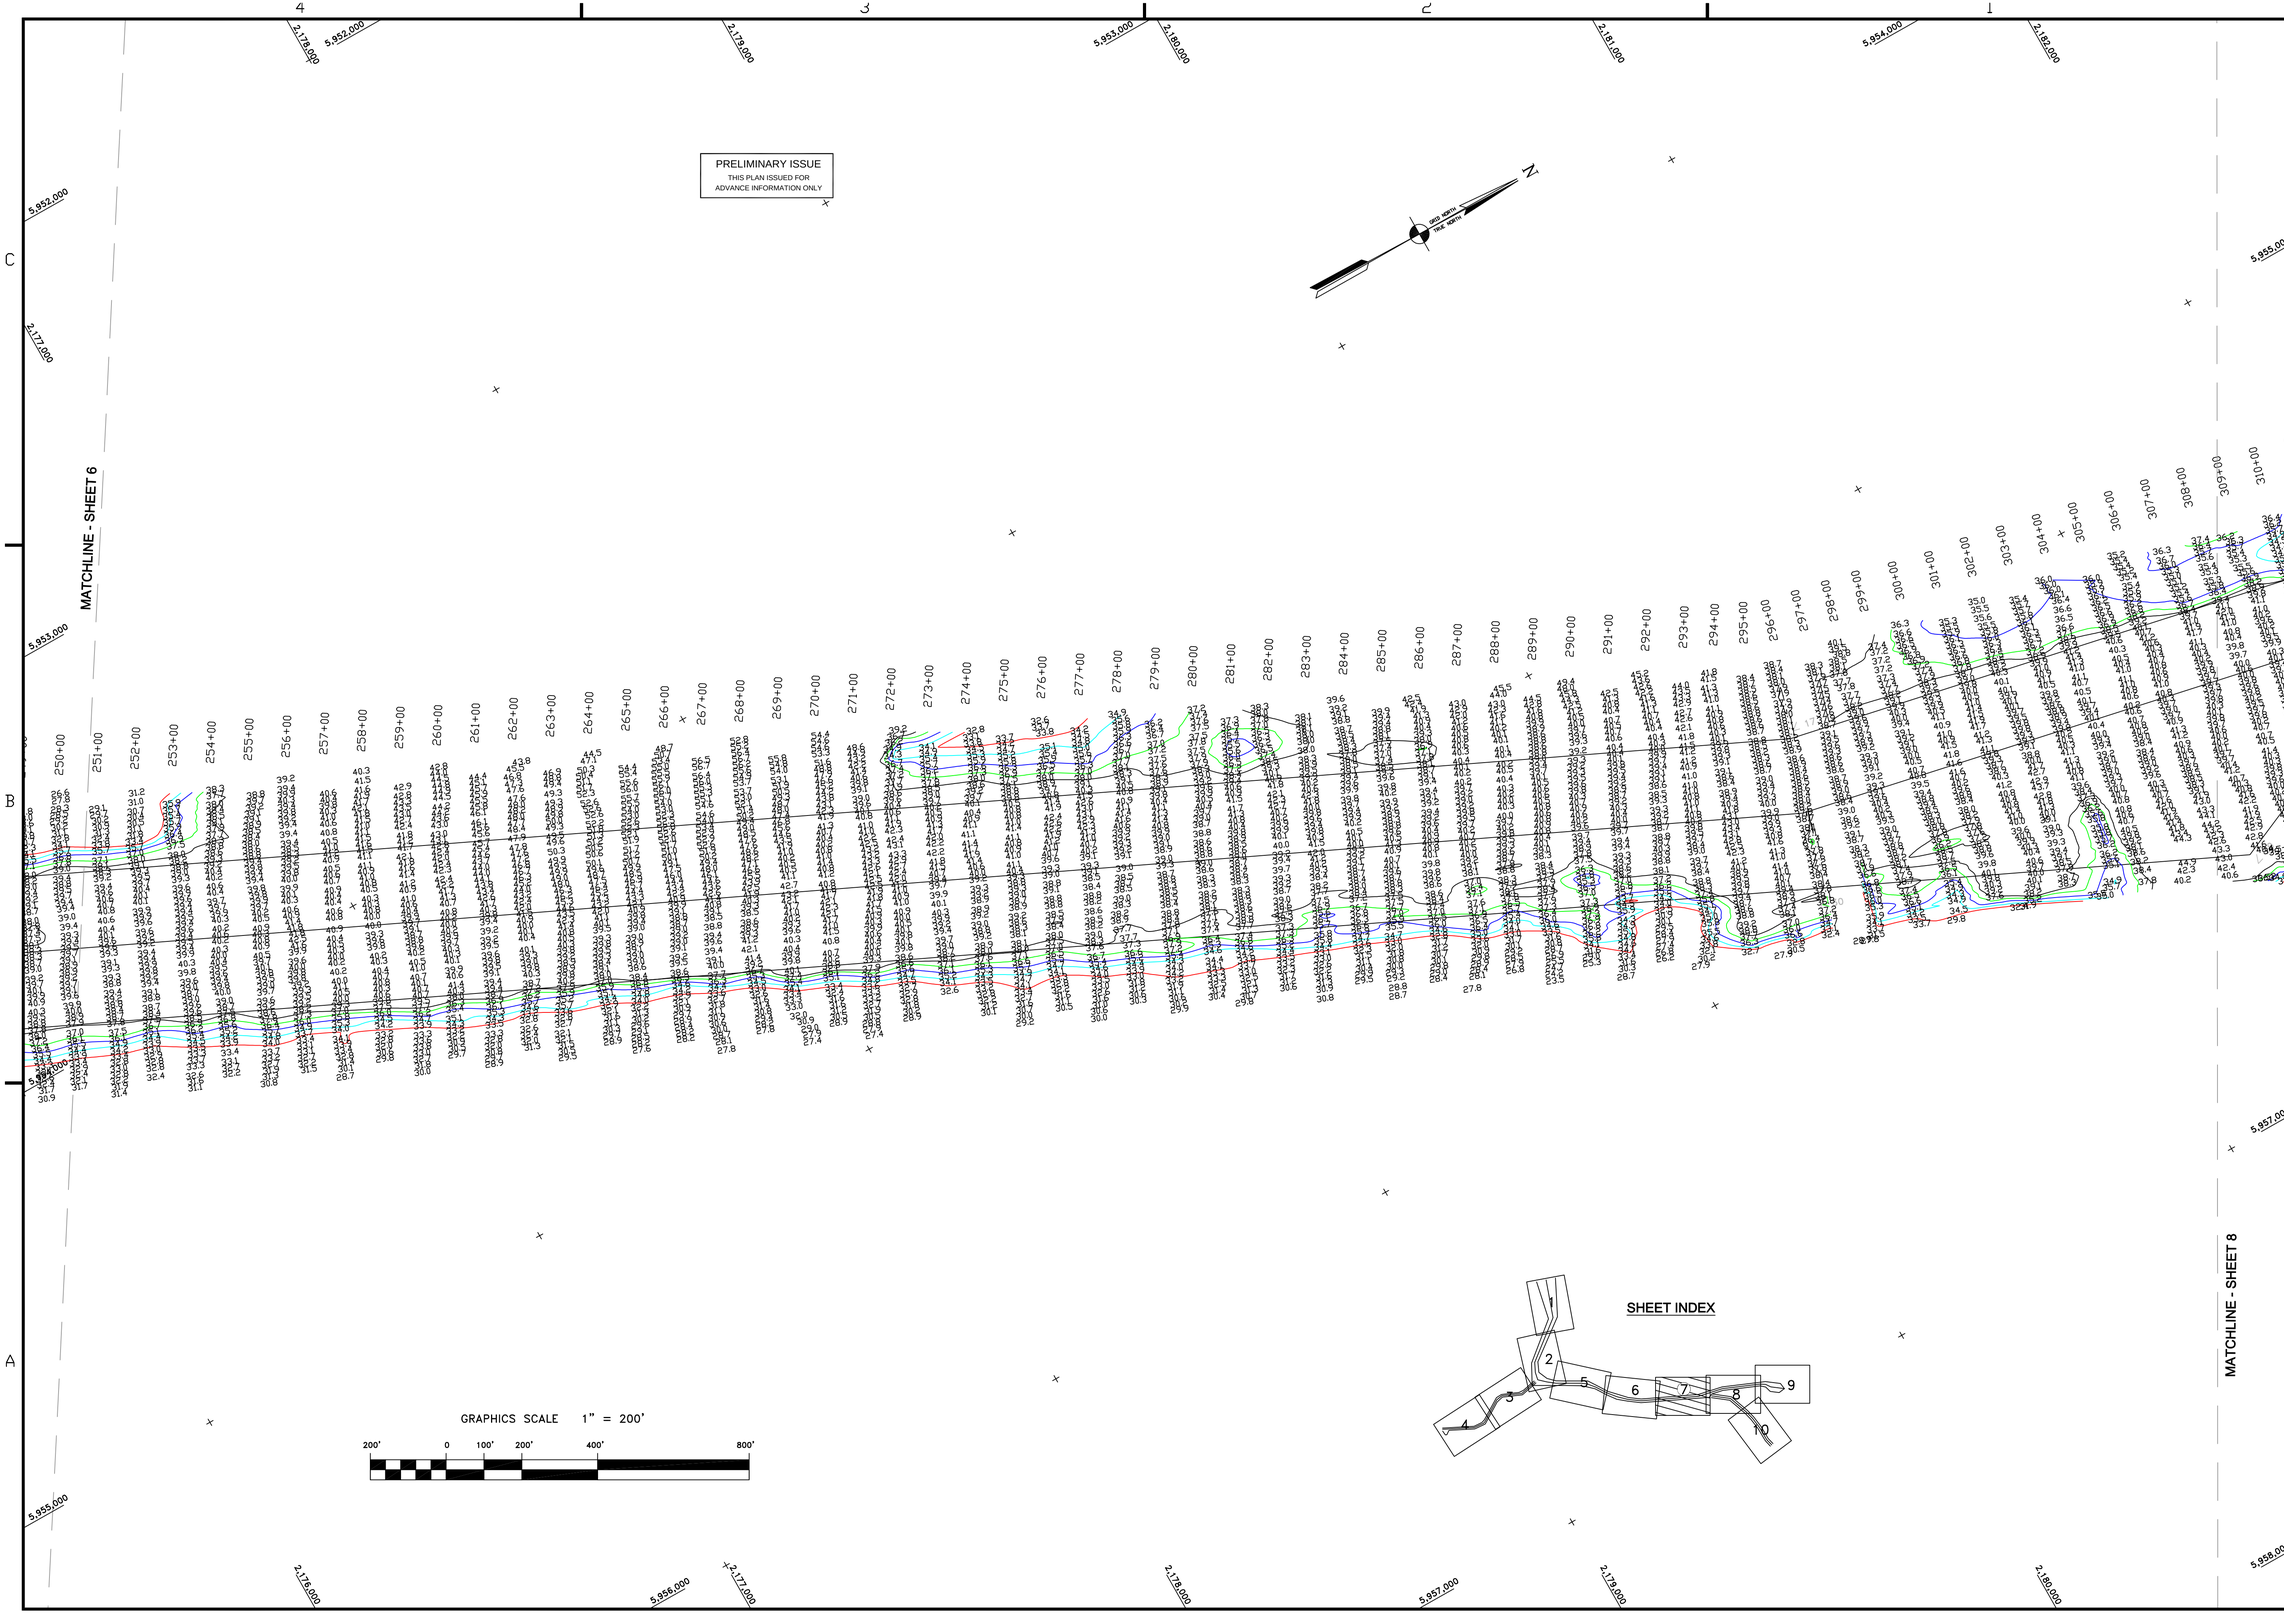

US Army Corps of Engineers
San Francisco District
333 Market Street
San Francisco, CA 94105

Mark	Description	Date	Appr.

SUBMITTED: TVW
Hydro. Survey Section
APPROVAL RECOMMENDED:
Chief, Engineering Branch
APPROVED:
Chief, Engineering & Technical Services Div.

DESIGNED BY: | CHECKED BY: PC | DRAWN BY: EWC
DATE: 2/17/2004 | SHEET NO. 7 OF 10 | DRAWING NO. 5 | 2 | 310

PREPARED UNDER THE DIRECTION OF
MICHAEL McCORMICK
LT. COLONEL, C.E., DISTRICT ENGINEER

HUMBOLDT COUNTY CALIFORNIA

HUMBOLDT BAY
NORTH BAY & SAMOA CHANNEL
CONDITION SURVEY
09 FEBRUARY AND 29 JANUARY 2004

Sheet reference number
C7