PRELIMINARY ISSUE
THIS PLAN ISSUED FOR
ADVANCE INFORMATION ONLY

MATCHLINE - SHEET 8

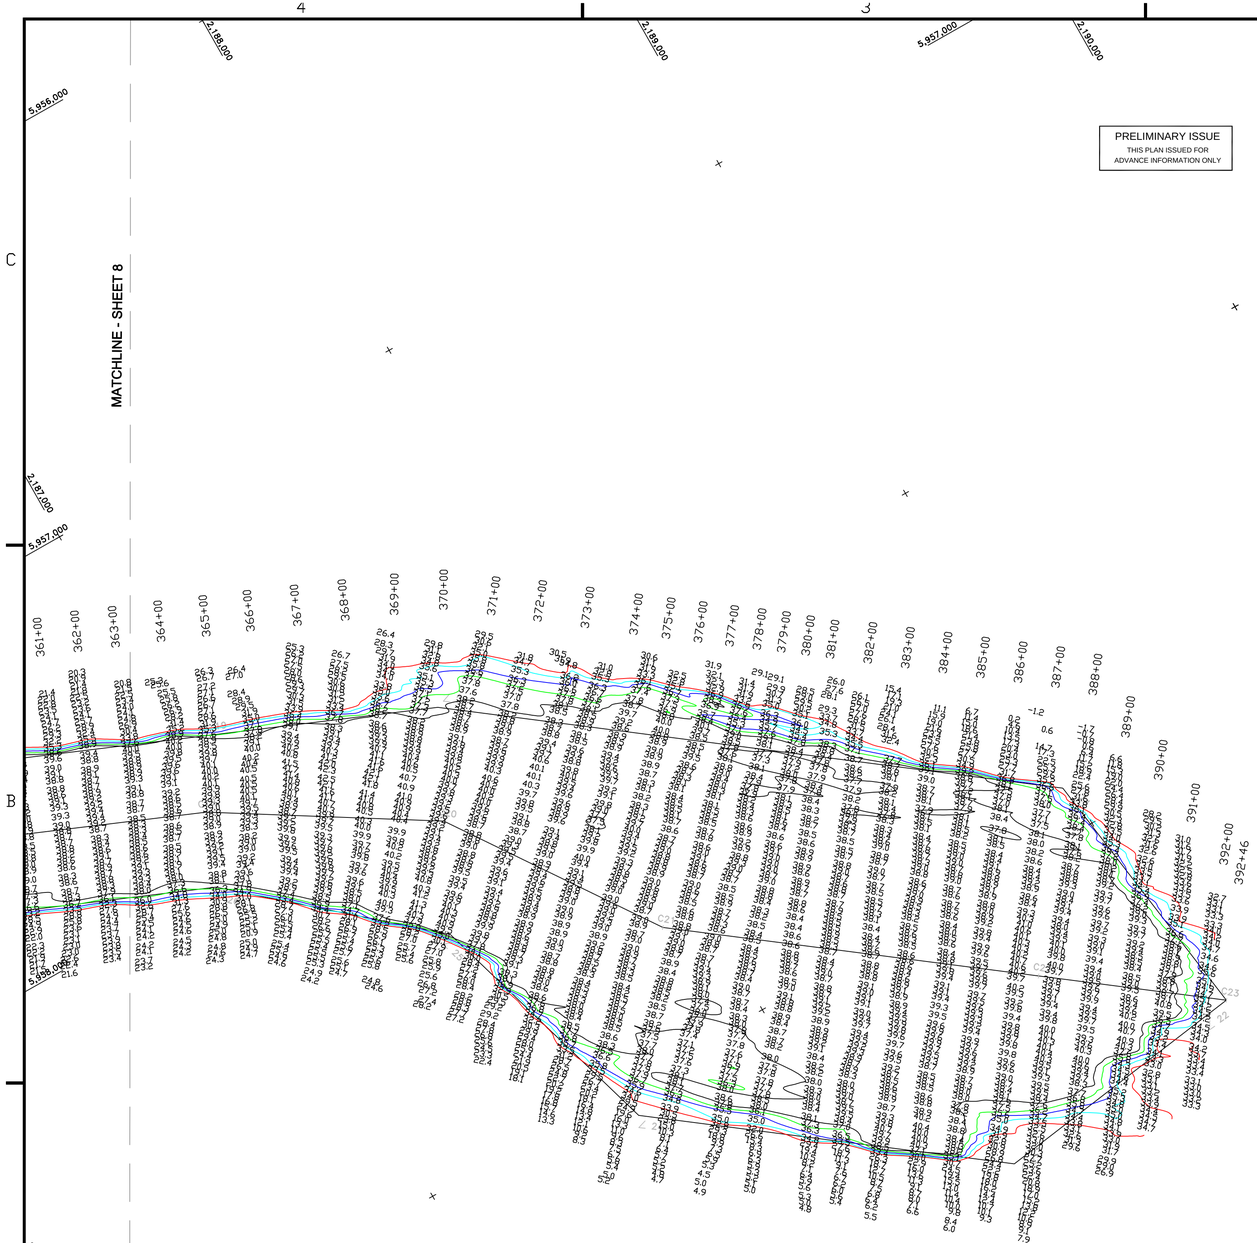

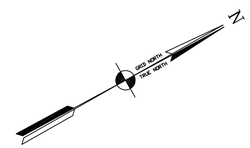

SHEET INDEX

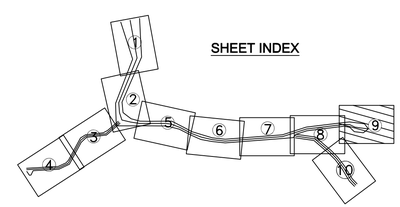

GRAPHICS SCALE 1" = 200'

200' 0 100' 200' 400' 800'

US Army Corps of Engineers
San Francisco District
333 Market Street
San Francisco, CA 94105

Mark	Description	Date	Appr.

SUBMITTED: TVW	DESIGNED BY:	CHECKED BY: PC	DRAWN BY: EWC
Hydro. Survey Section			
APPROVAL RECOMMENDED:	DATE: 2/17/2004	SHEET NO. 9 OF 10	DRAWING NO. 5 2 310
Chief, Engineering Branch	PREPARED UNDER THE DIRECTION OF MICHAEL McCORMICK		
APPROVED:	LT. COLONEL, C.E., DISTRICT ENGINEER		
Chief, Engineering & Technical Services Div.			

HUMBOLDT COUNTY CALIFORNIA

HUMBOLDT BAY
SAMOA CHANNEL
CONDITION SURVEY
29 JANUARY 2004

Sheet reference number
C9