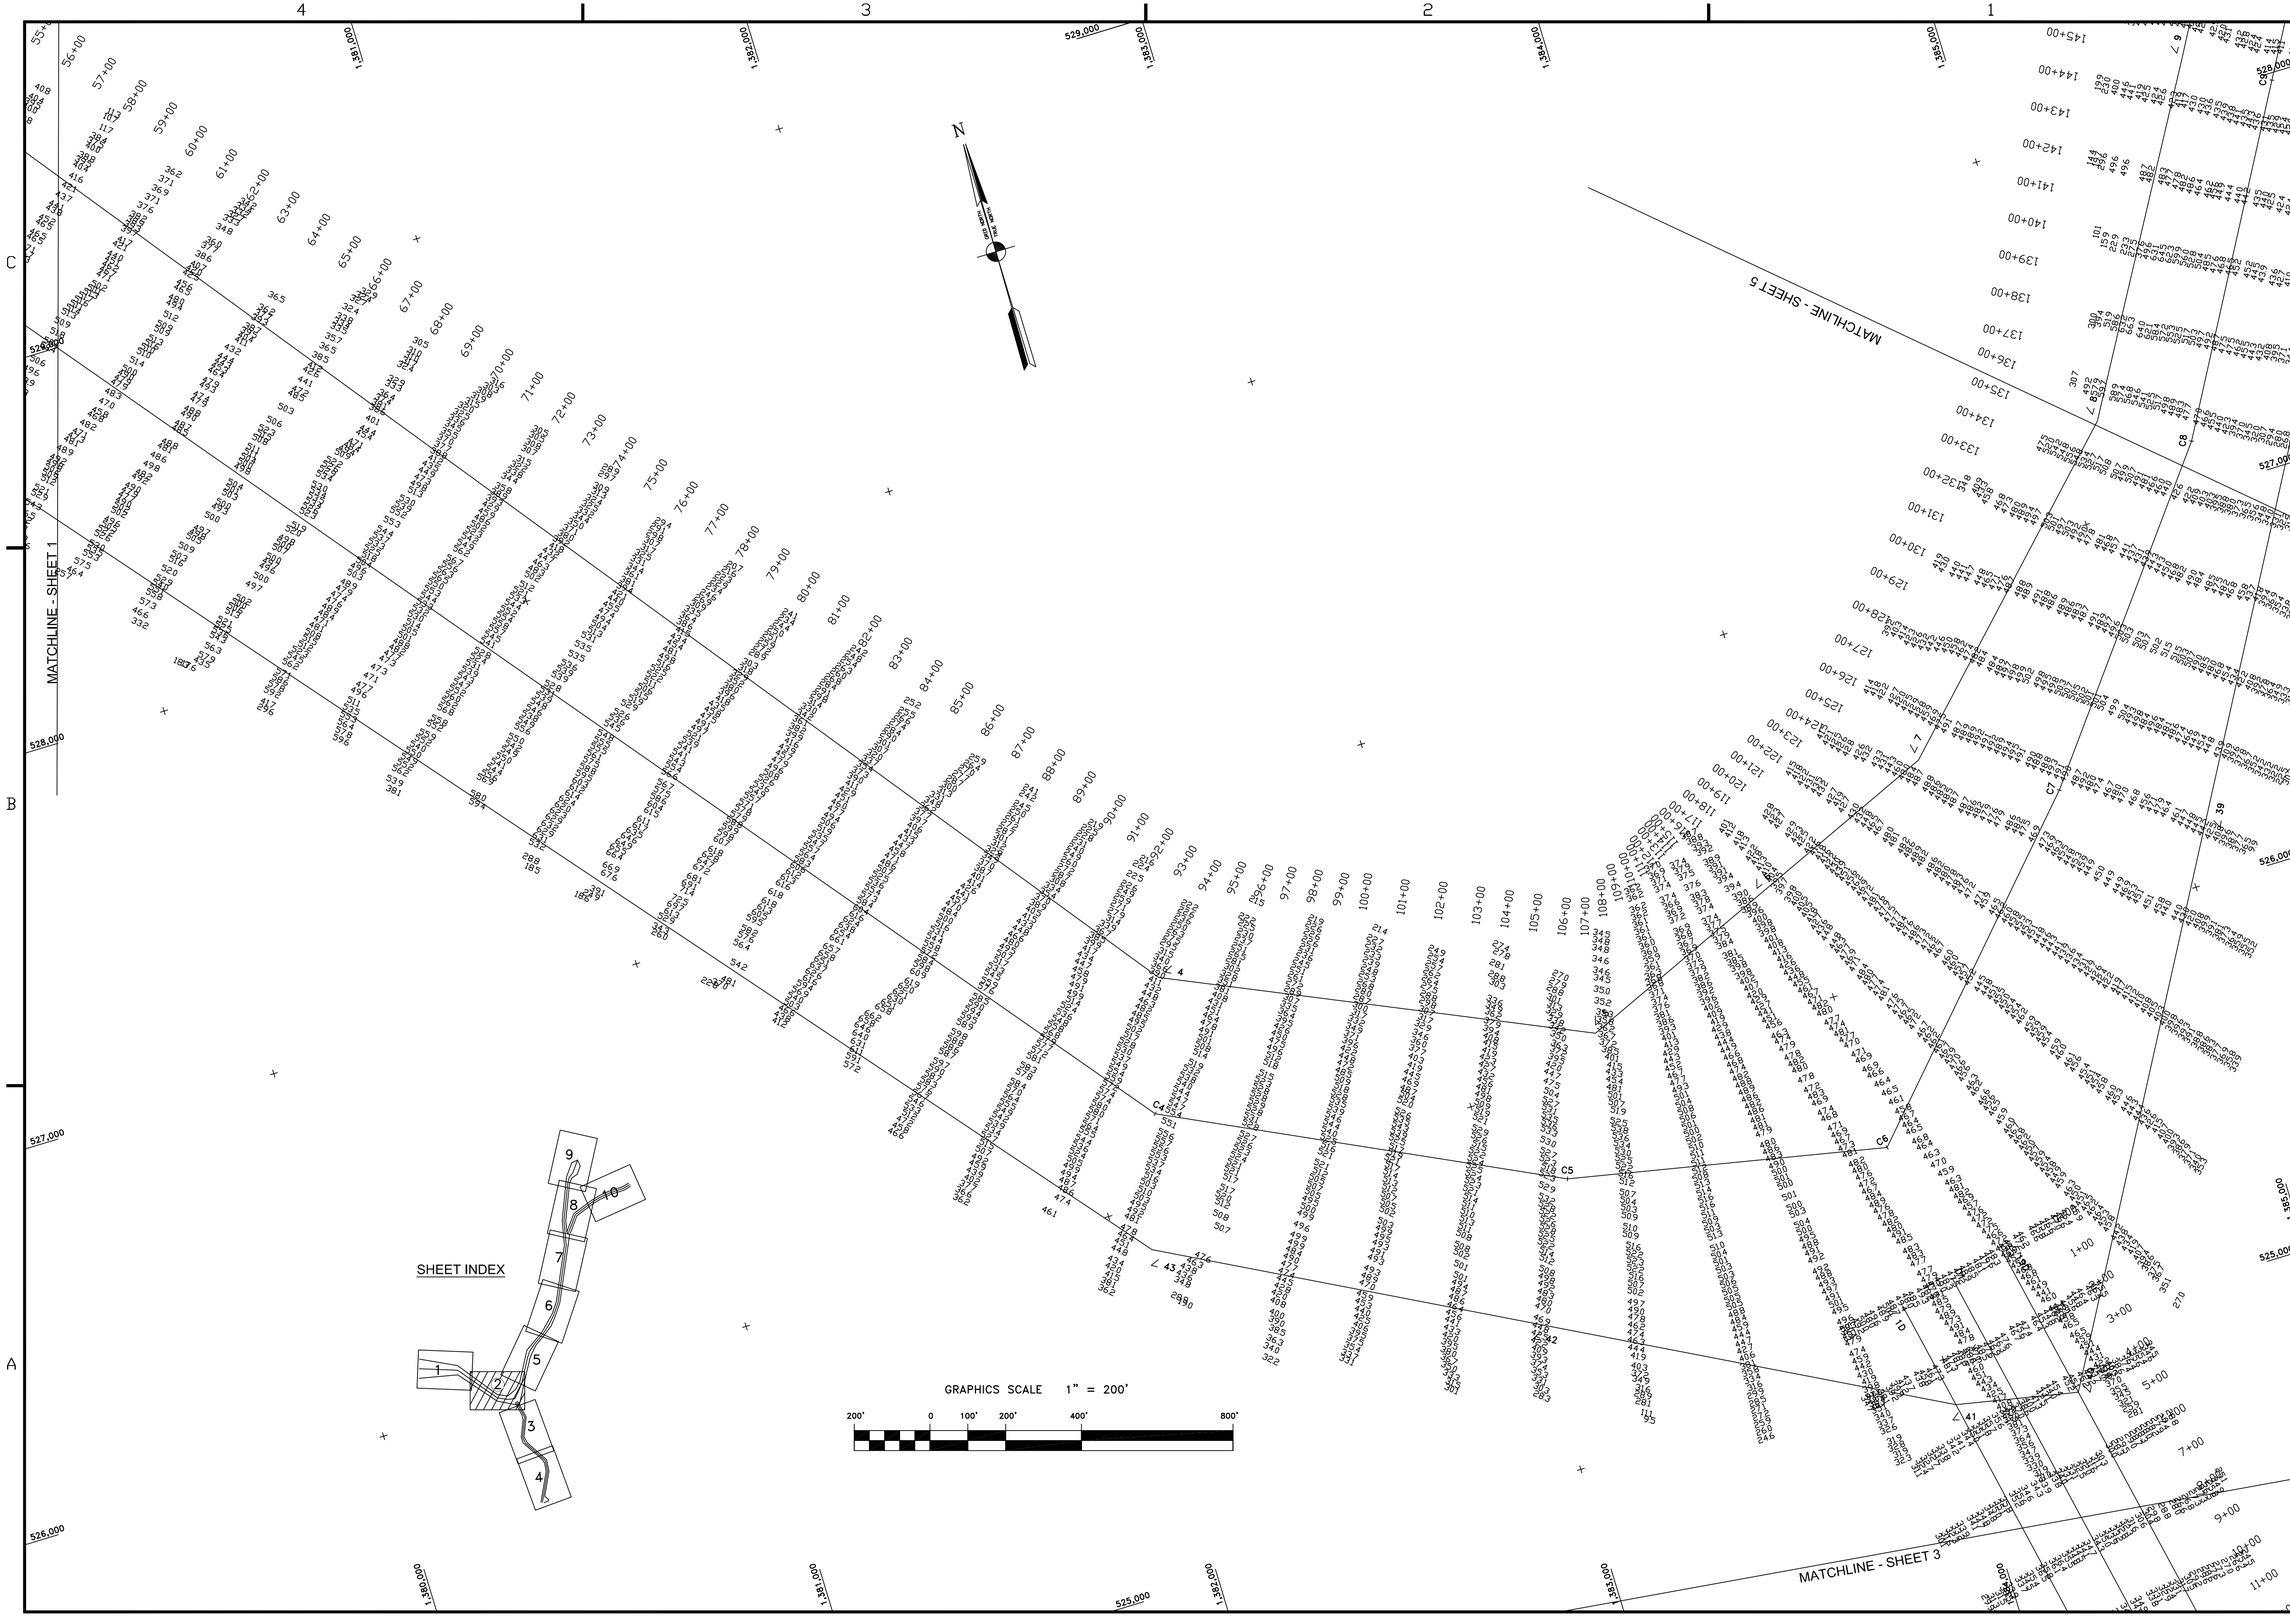

US Army Corps of Engineers
San Francisco District
333 Market Street
San Francisco, CA 94105

Mark	Description	Date	Appr.

SUBMITTED:	DESIGNED BY:	CHECKED BY:	DRAWN BY:
TVW		PC	EWC
APPROVAL RECOMMENDED:	DATE:	SHEET NO.	DRAWING NO.
	07/29/2002	2 OF 10	X XXX
Chief, Engineering Branch	PREPARED UNDER THE DIRECTION OF MICHAEL McCORMICK		
APPROVED:	LT. COLONEL, C.E., DISTRICT ENGINEER		
Chief, Engineering Technical & Services Div.			

HUMBOLDT COUNTY CALIFORNIA

HUMBOLDT BAY
BAR & ENTRANCE FIELDS LANDING CHANNEL CONDITION SURVEY
12–19 JUNE 2002

Sheet reference number
C2