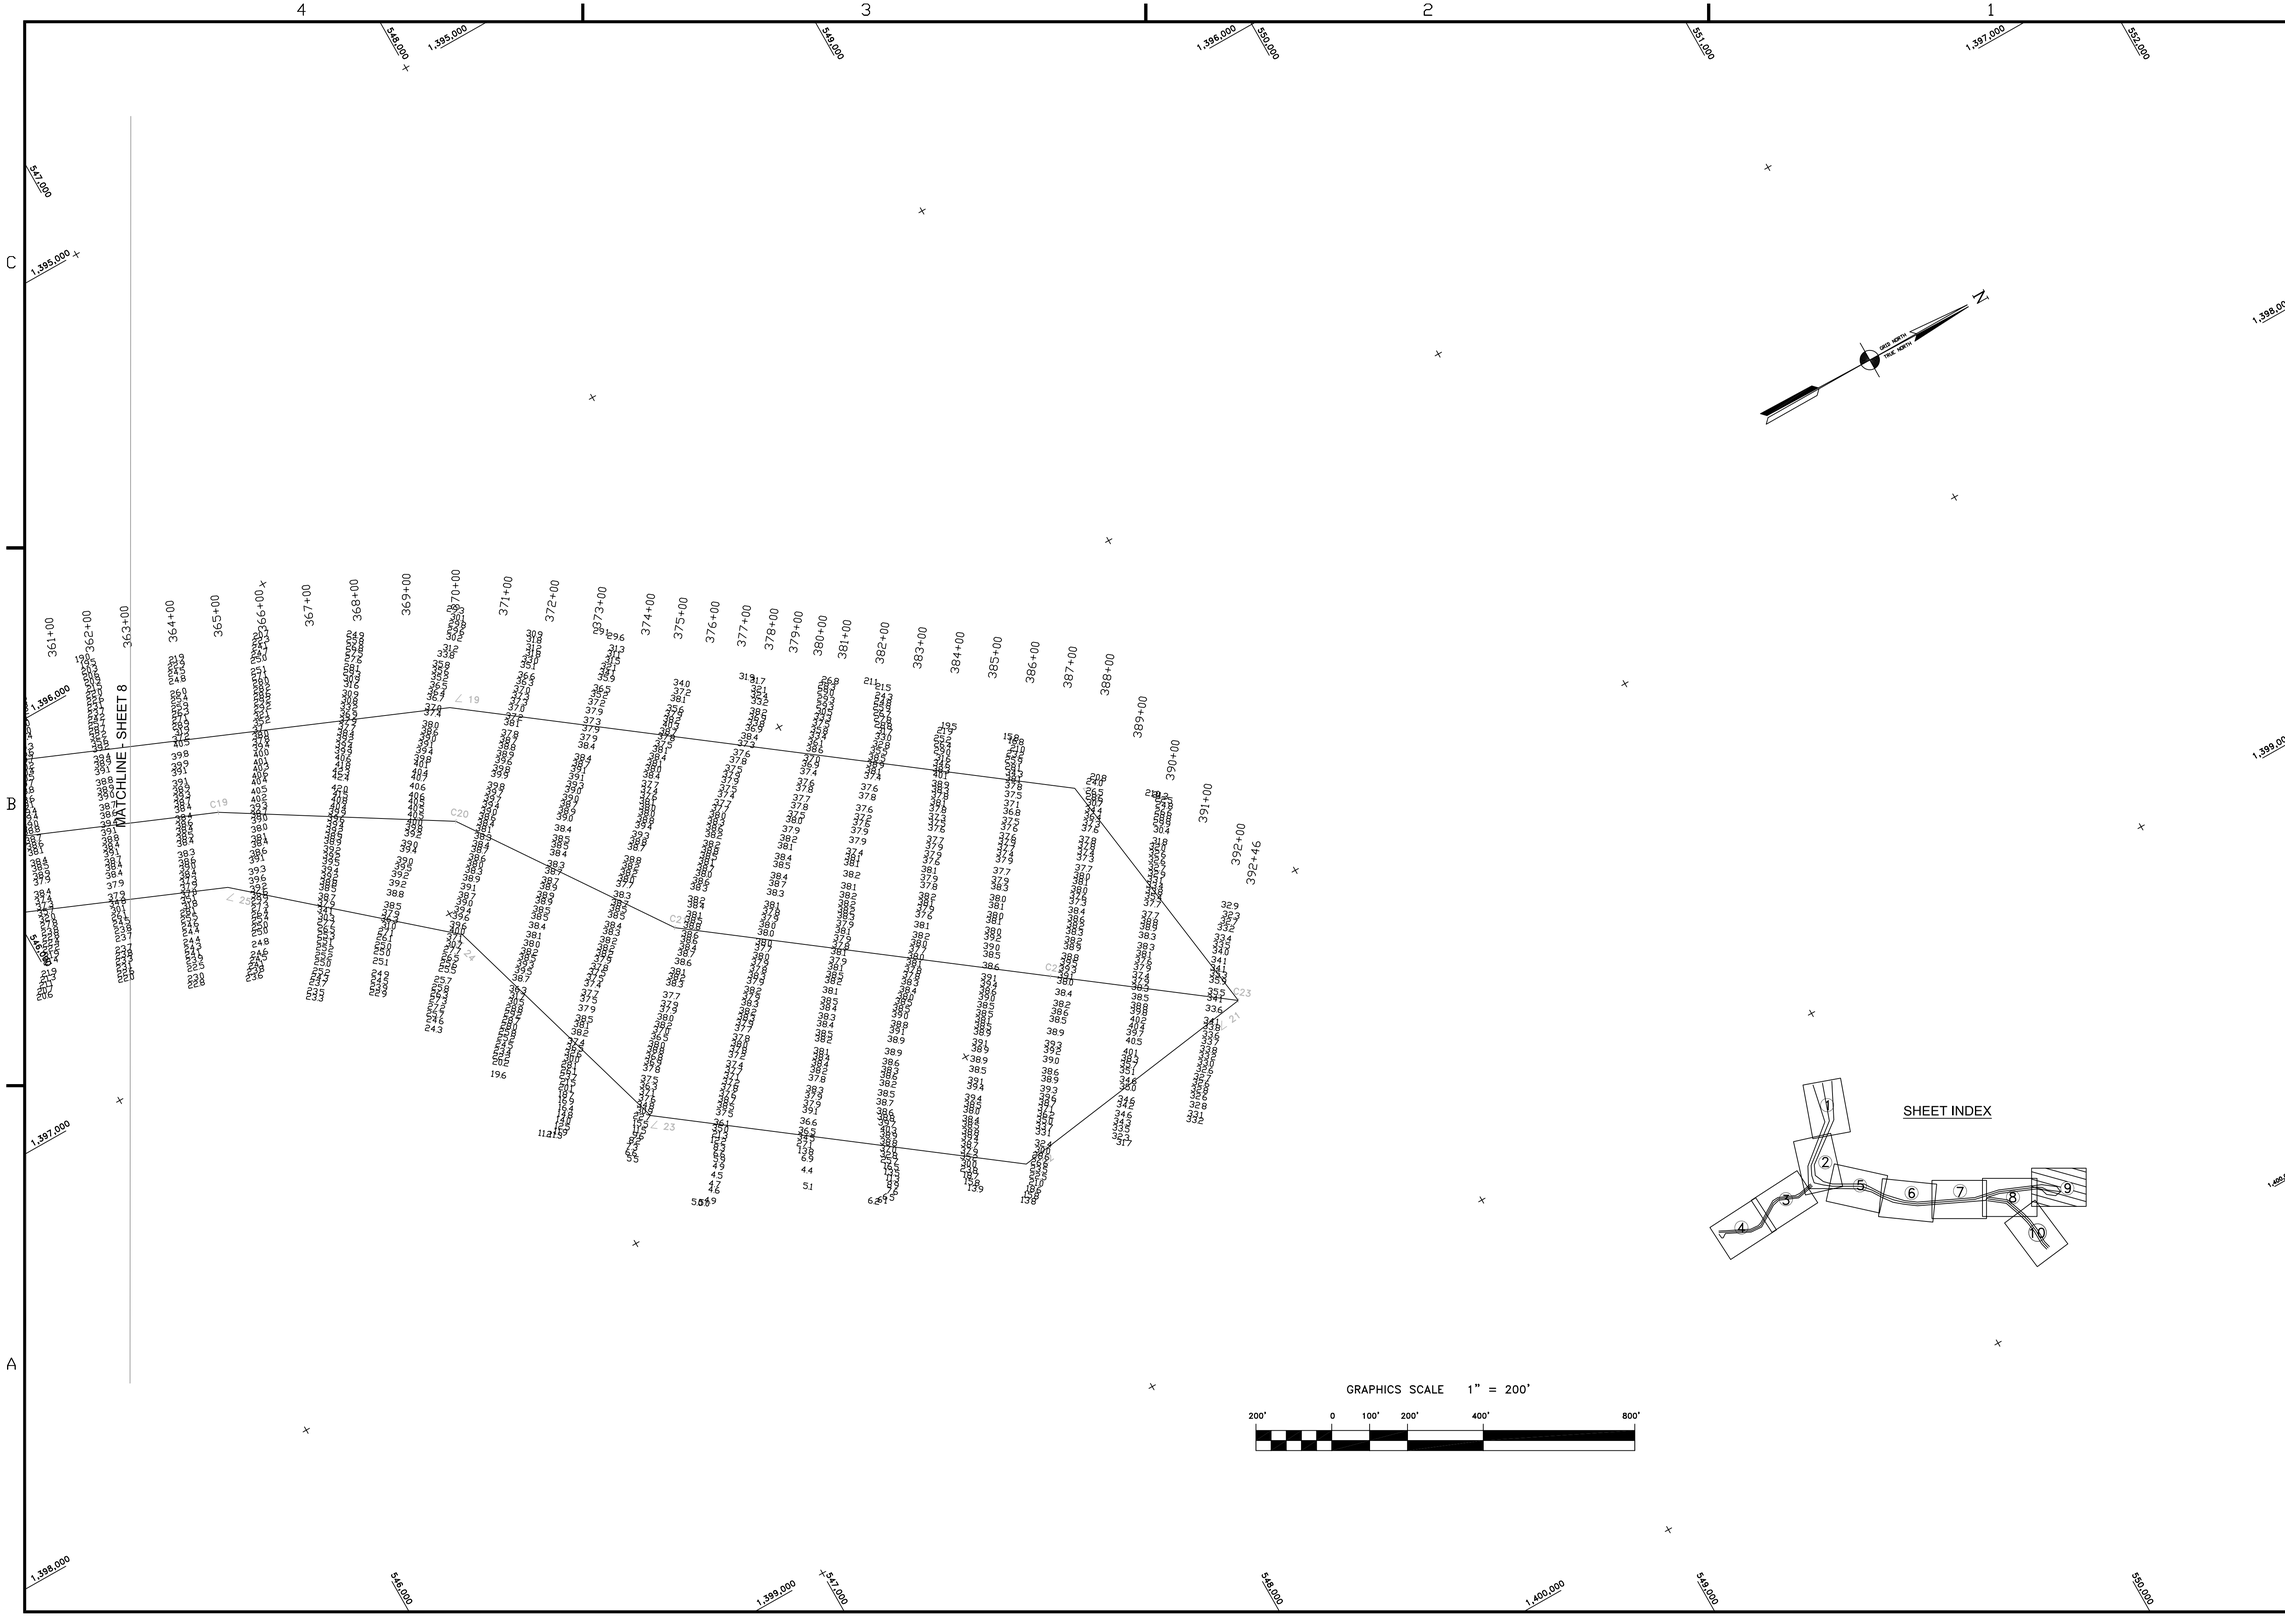

US Army Corps of Engineers
San Francisco District
333 Market Street
San Francisco, CA 94105

Mark	Description	Date	Appr.

SUBMITTED: TVW
DESIGNED BY:
DATE: 07/29/2002
SHEET NO. 9 OF 10
CHECKED BY: PC
DRAWING NO. X
DRAWN BY: EWC
XXX

APPROVAL RECOMMENDED:
Chief, Engineering Branch

APPROVED:
Chief, Engineering Technical & Services Div.

PREPARED UNDER THE DIRECTION OF
MICHAEL McCORMICK
LT. COLONEL, C.E., DISTRICT ENGINEER

HUMBOLDT COUNTY CALIFORNIA

HUMBOLDT BAY
SAMOA CHANNEL
CONDITION SURVEY
12–19 JUNE 2002

Sheet reference number
C9