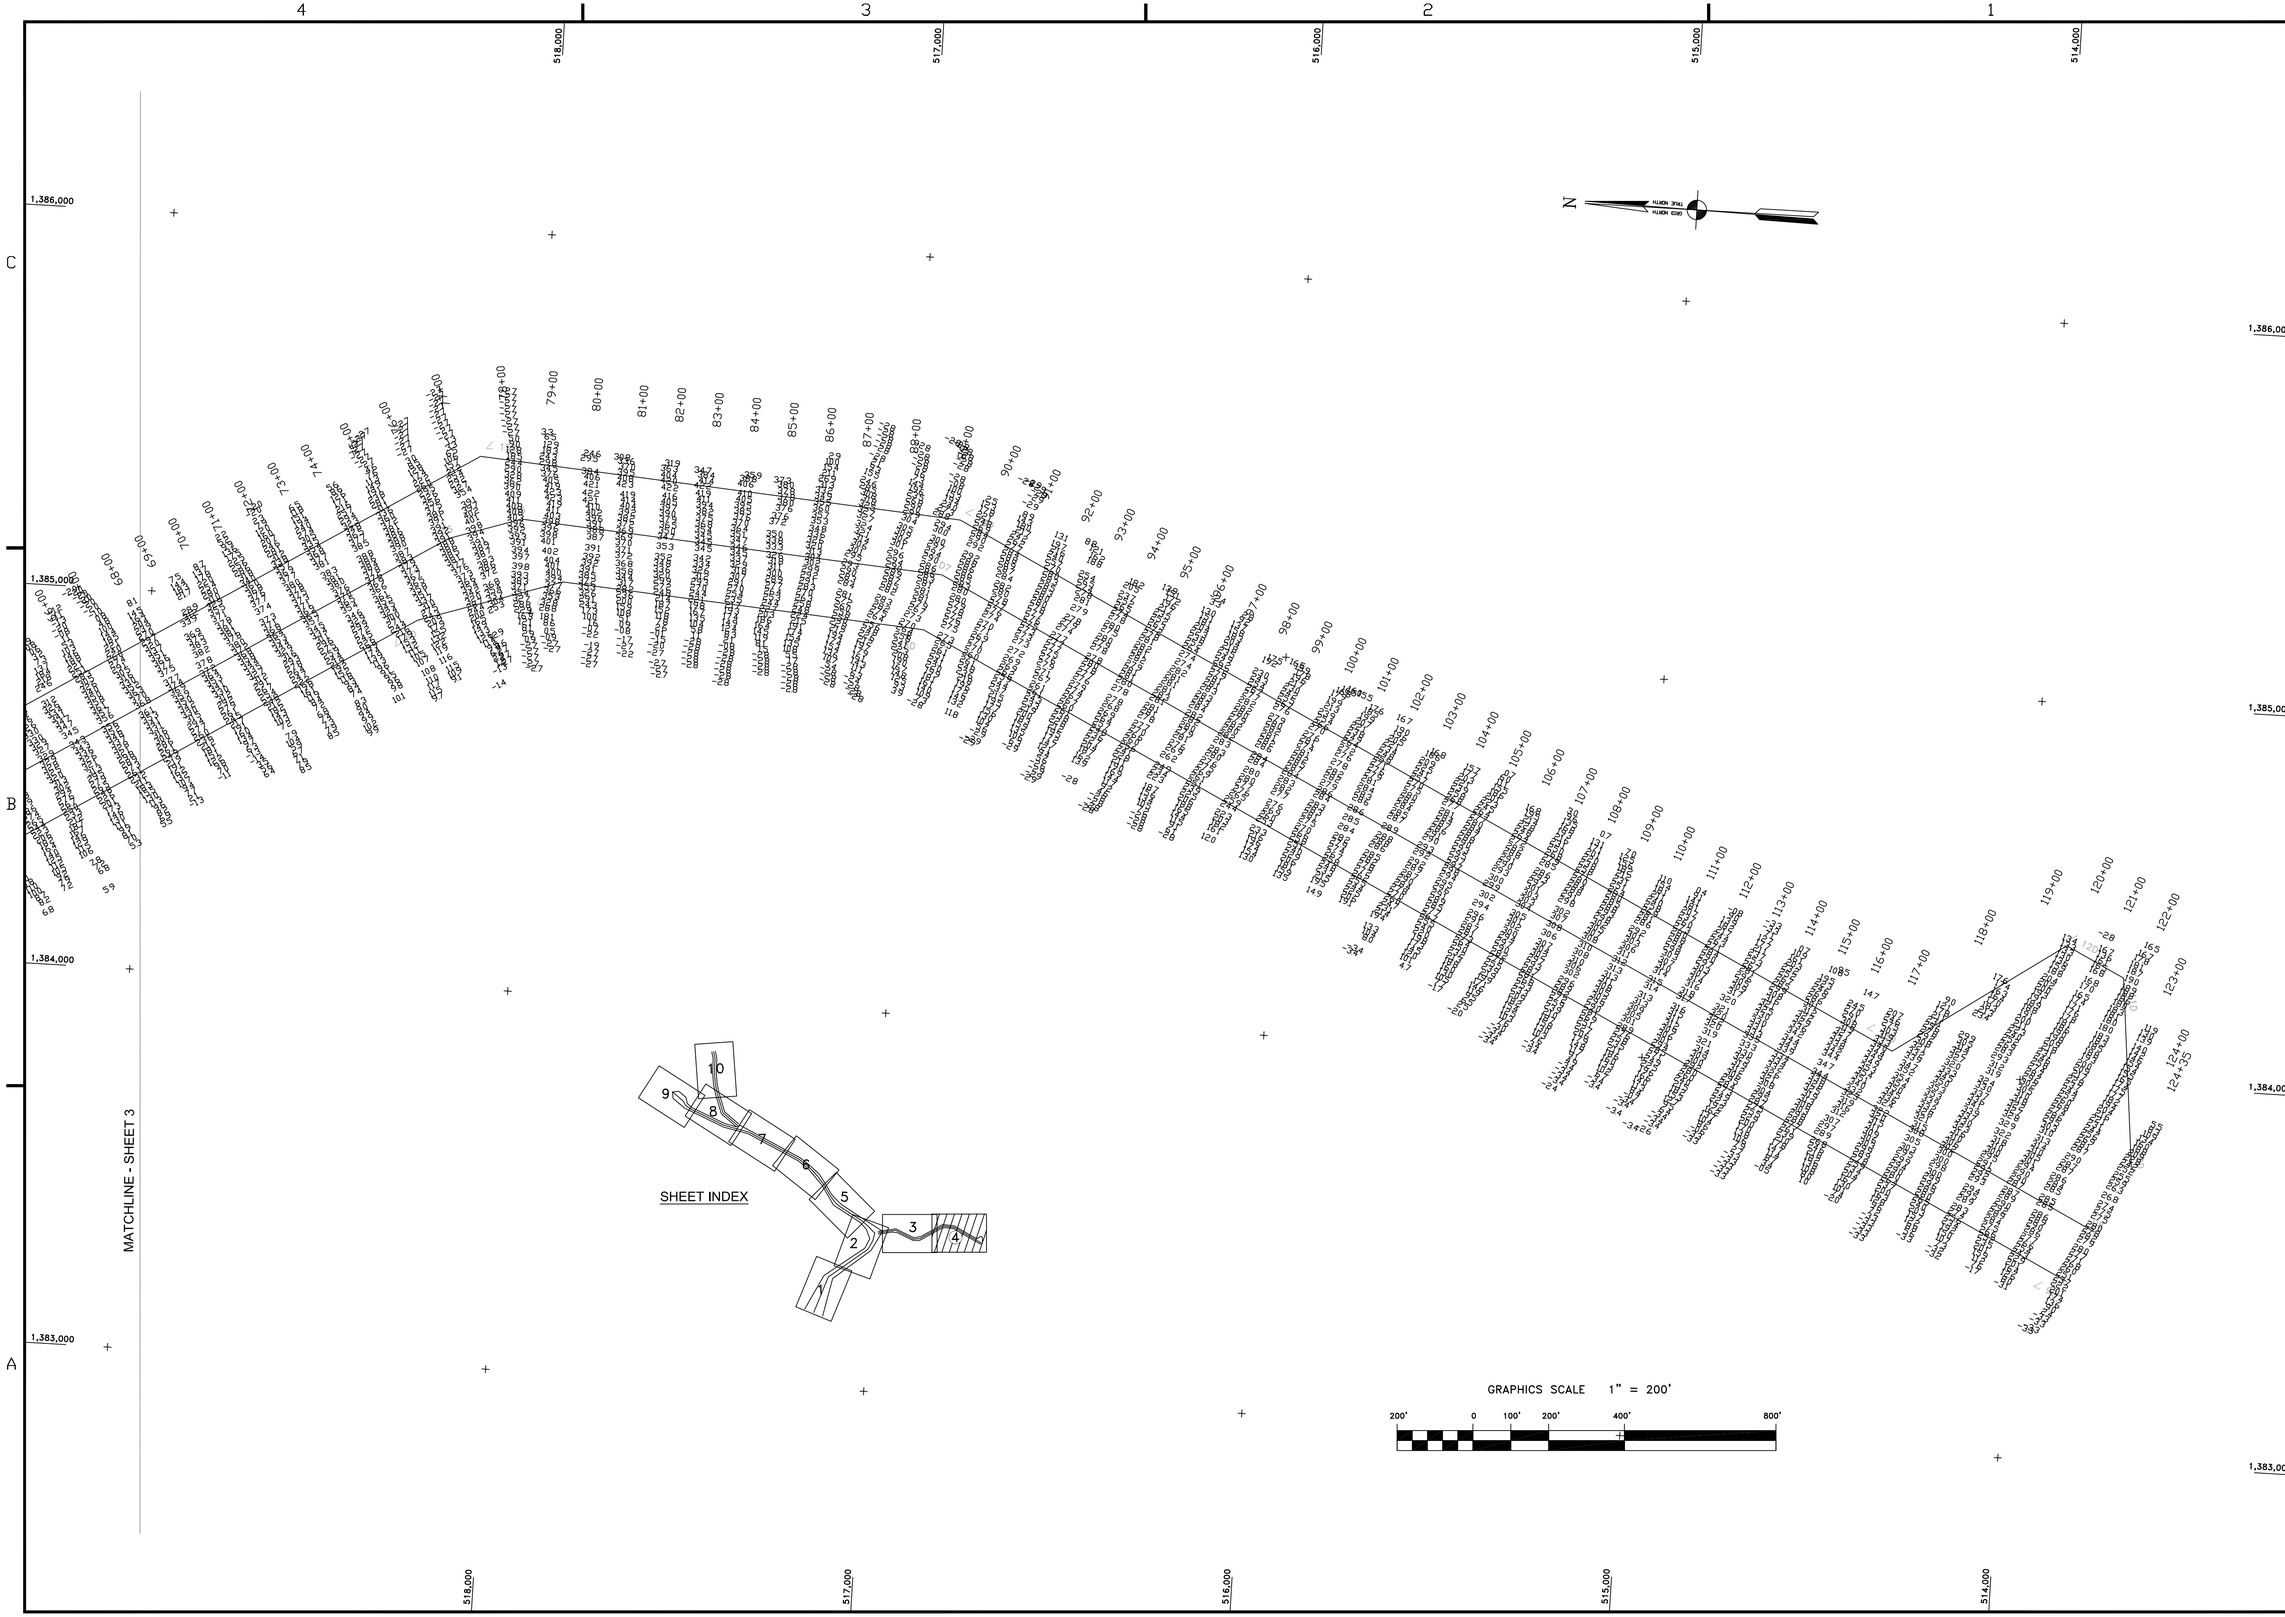

US Army Corps of Engineers
San Francisco District
333 Market Street
San Francisco, CA 94105

Mark	Description	Date	Appr.

SUBMITTED: TVW	DESIGNED BY:	CHECKED BY: PC	DRAWN BY: EWC
	DATE: 07/29/2002	SHEET NO. 4 OF 10	DRAWING NO. X X XXX
APPROVAL RECOMMENDED: Chief, Engineering Branch	PREPARED UNDER THE DIRECTION OF MICHAEL McCORMICK LT. COLONEL, C.E., DISTRICT ENGINEER		
APPROVED: Chief, Engineering Technical & Services Div.			

HUMBOLDT COUNTY CALIFORNIA

HUMBOLDT BAY
BAR & ENTRANCE
FIELDS LANDING CHANNEL
CONDITION SURVEY
25-29 AUGUST & 7-13 SEPTEMBER 2000

Sheet reference number
C4