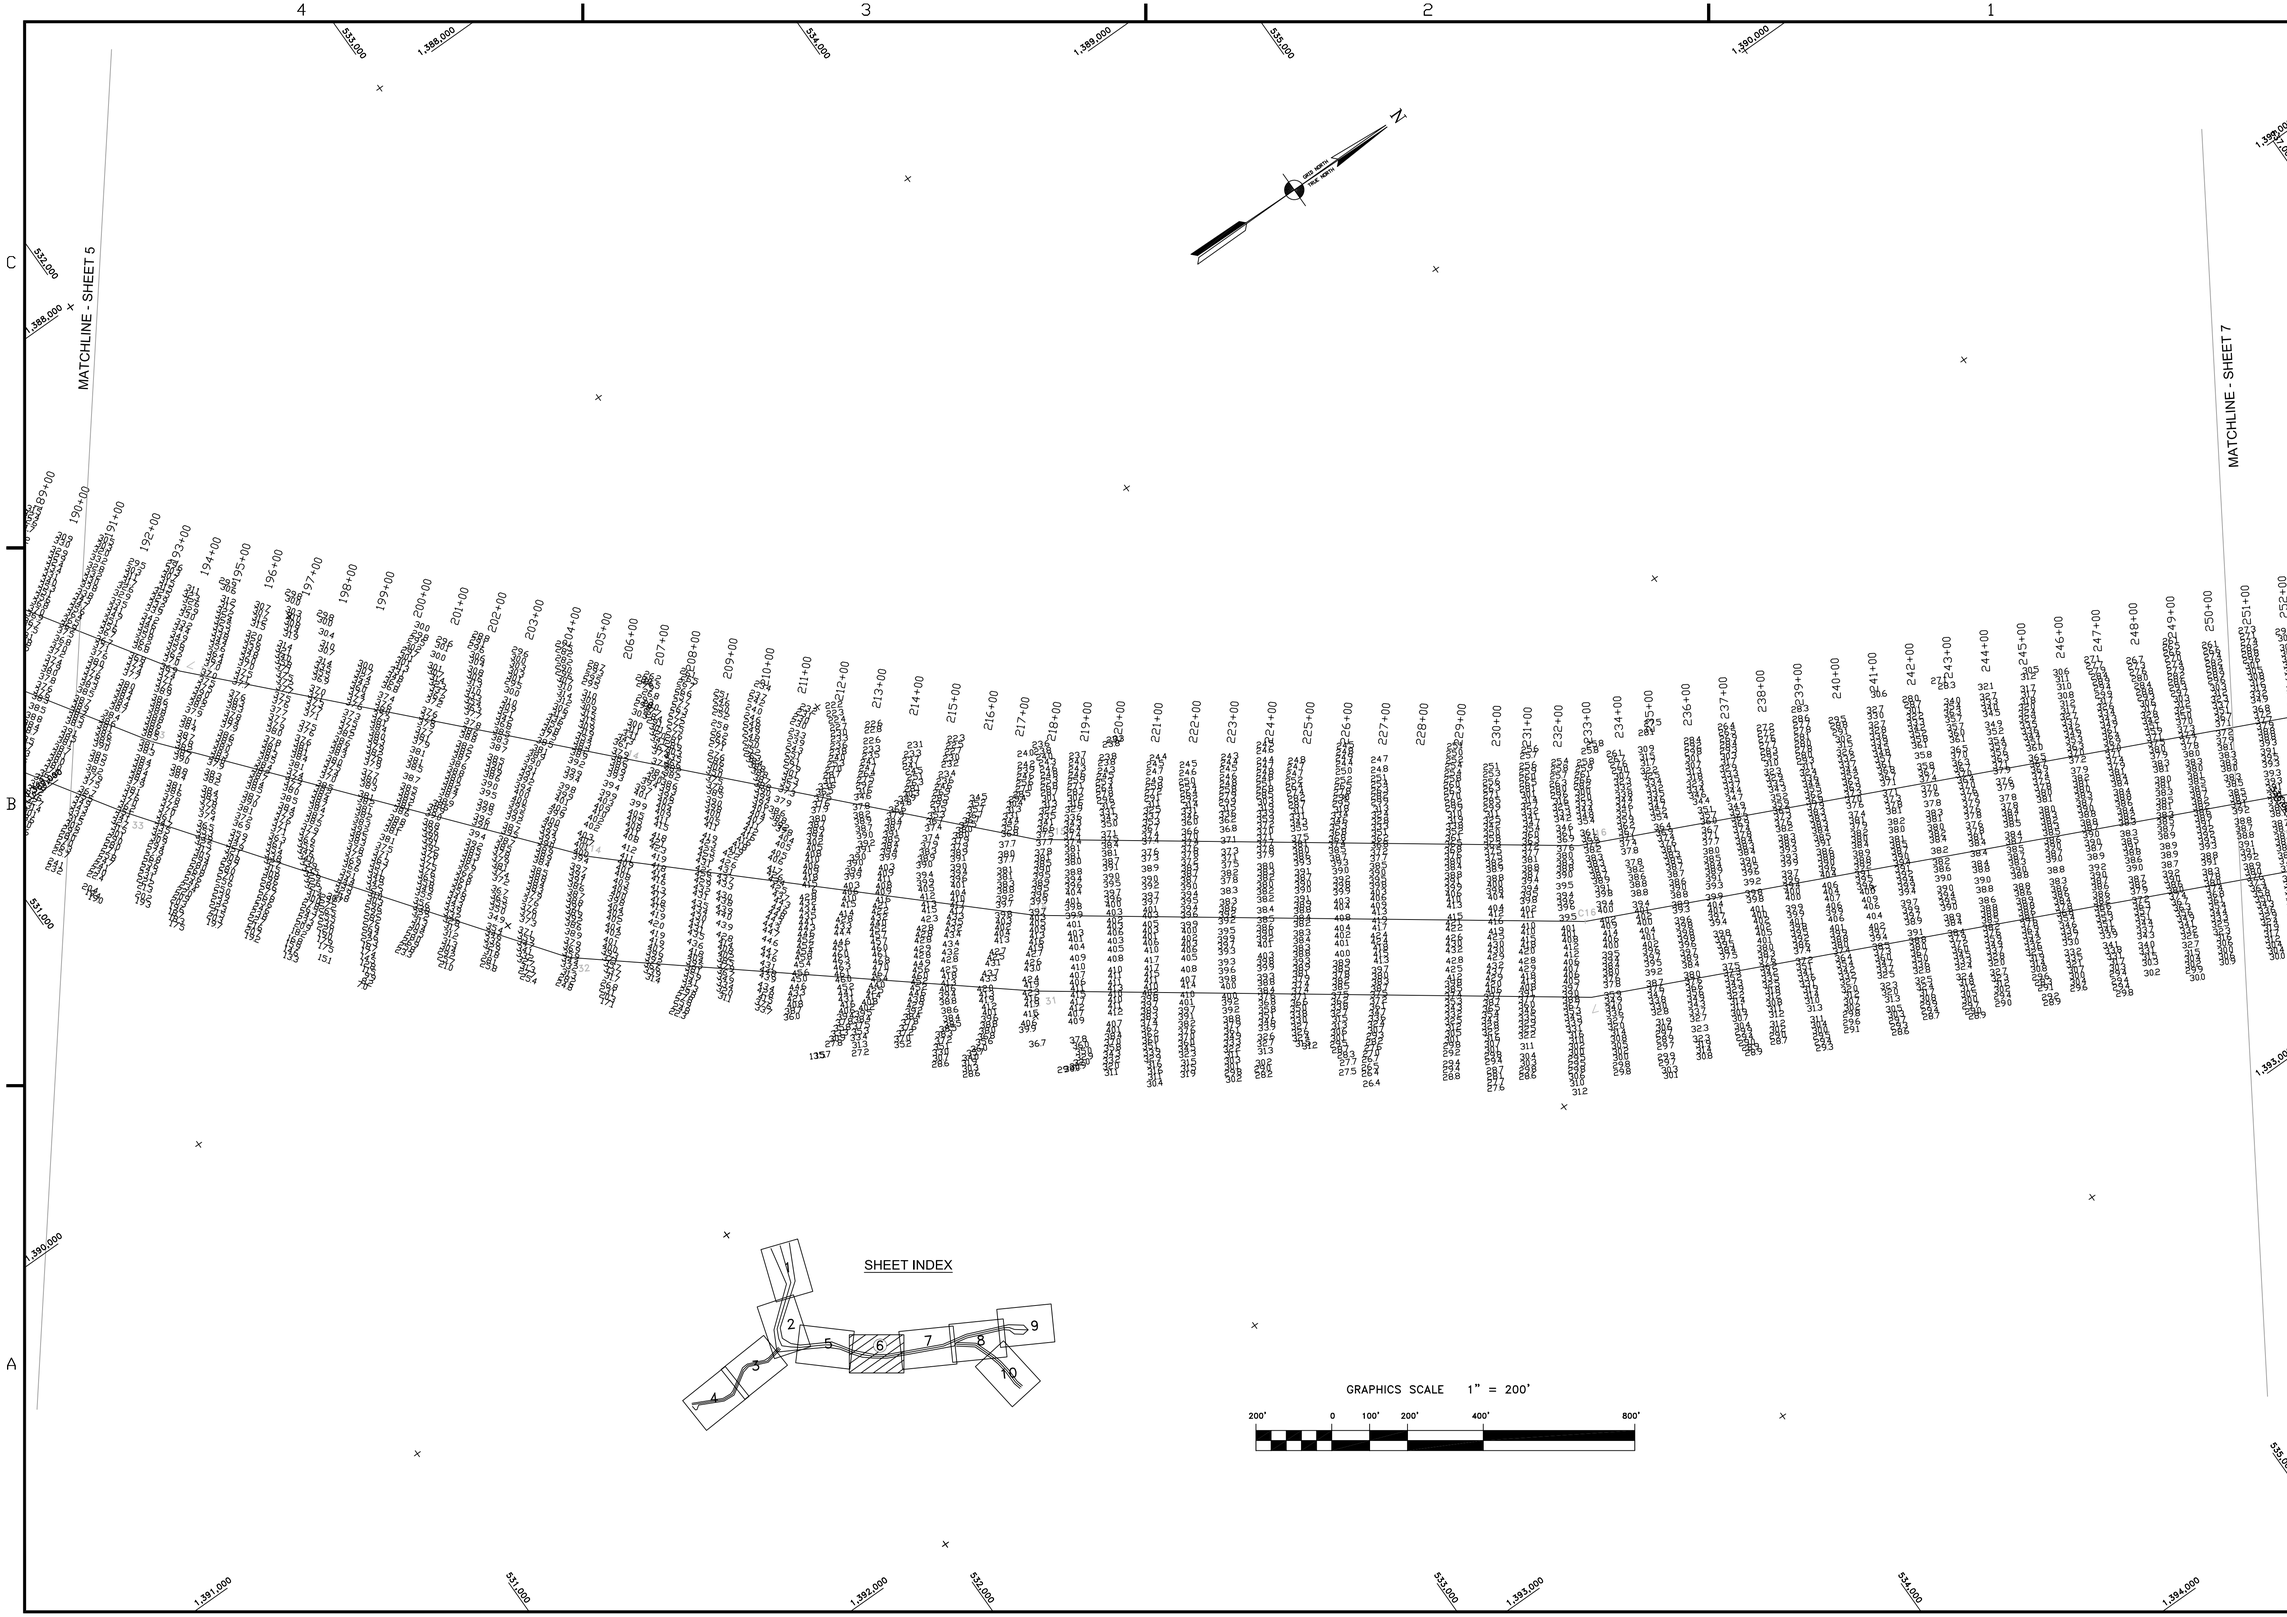

US Army Corps of Engineers
San Francisco District
333 Market Street
San Francisco, CA 94105

Mark	Description	Date	Appr.

DESIGNED BY: TVW	CHECKED BY: PC	DRAWN BY: EWC	
DATE: 07/29/2002	SHEET NO. 6 OF 10	DRAWING NO. X	XXX

PREPARED UNDER THE DIRECTION OF
MICHAEL McCORMICK
LT. COLONEL, C.E., DISTRICT ENGINEER

APPROVAL RECOMMENDED:
Chief, Engineering Branch

APPROVED:
Chief, Engineering Technical & Services Div.

HUMBOLDT COUNTY CALIFORNIA

HUMBOLDT BAY
NORTH BAY CHANNEL
CONDITION SURVEY
25–29 AUGUST & 7–13 SEPTEMBER 2000

Sheet reference number
C6