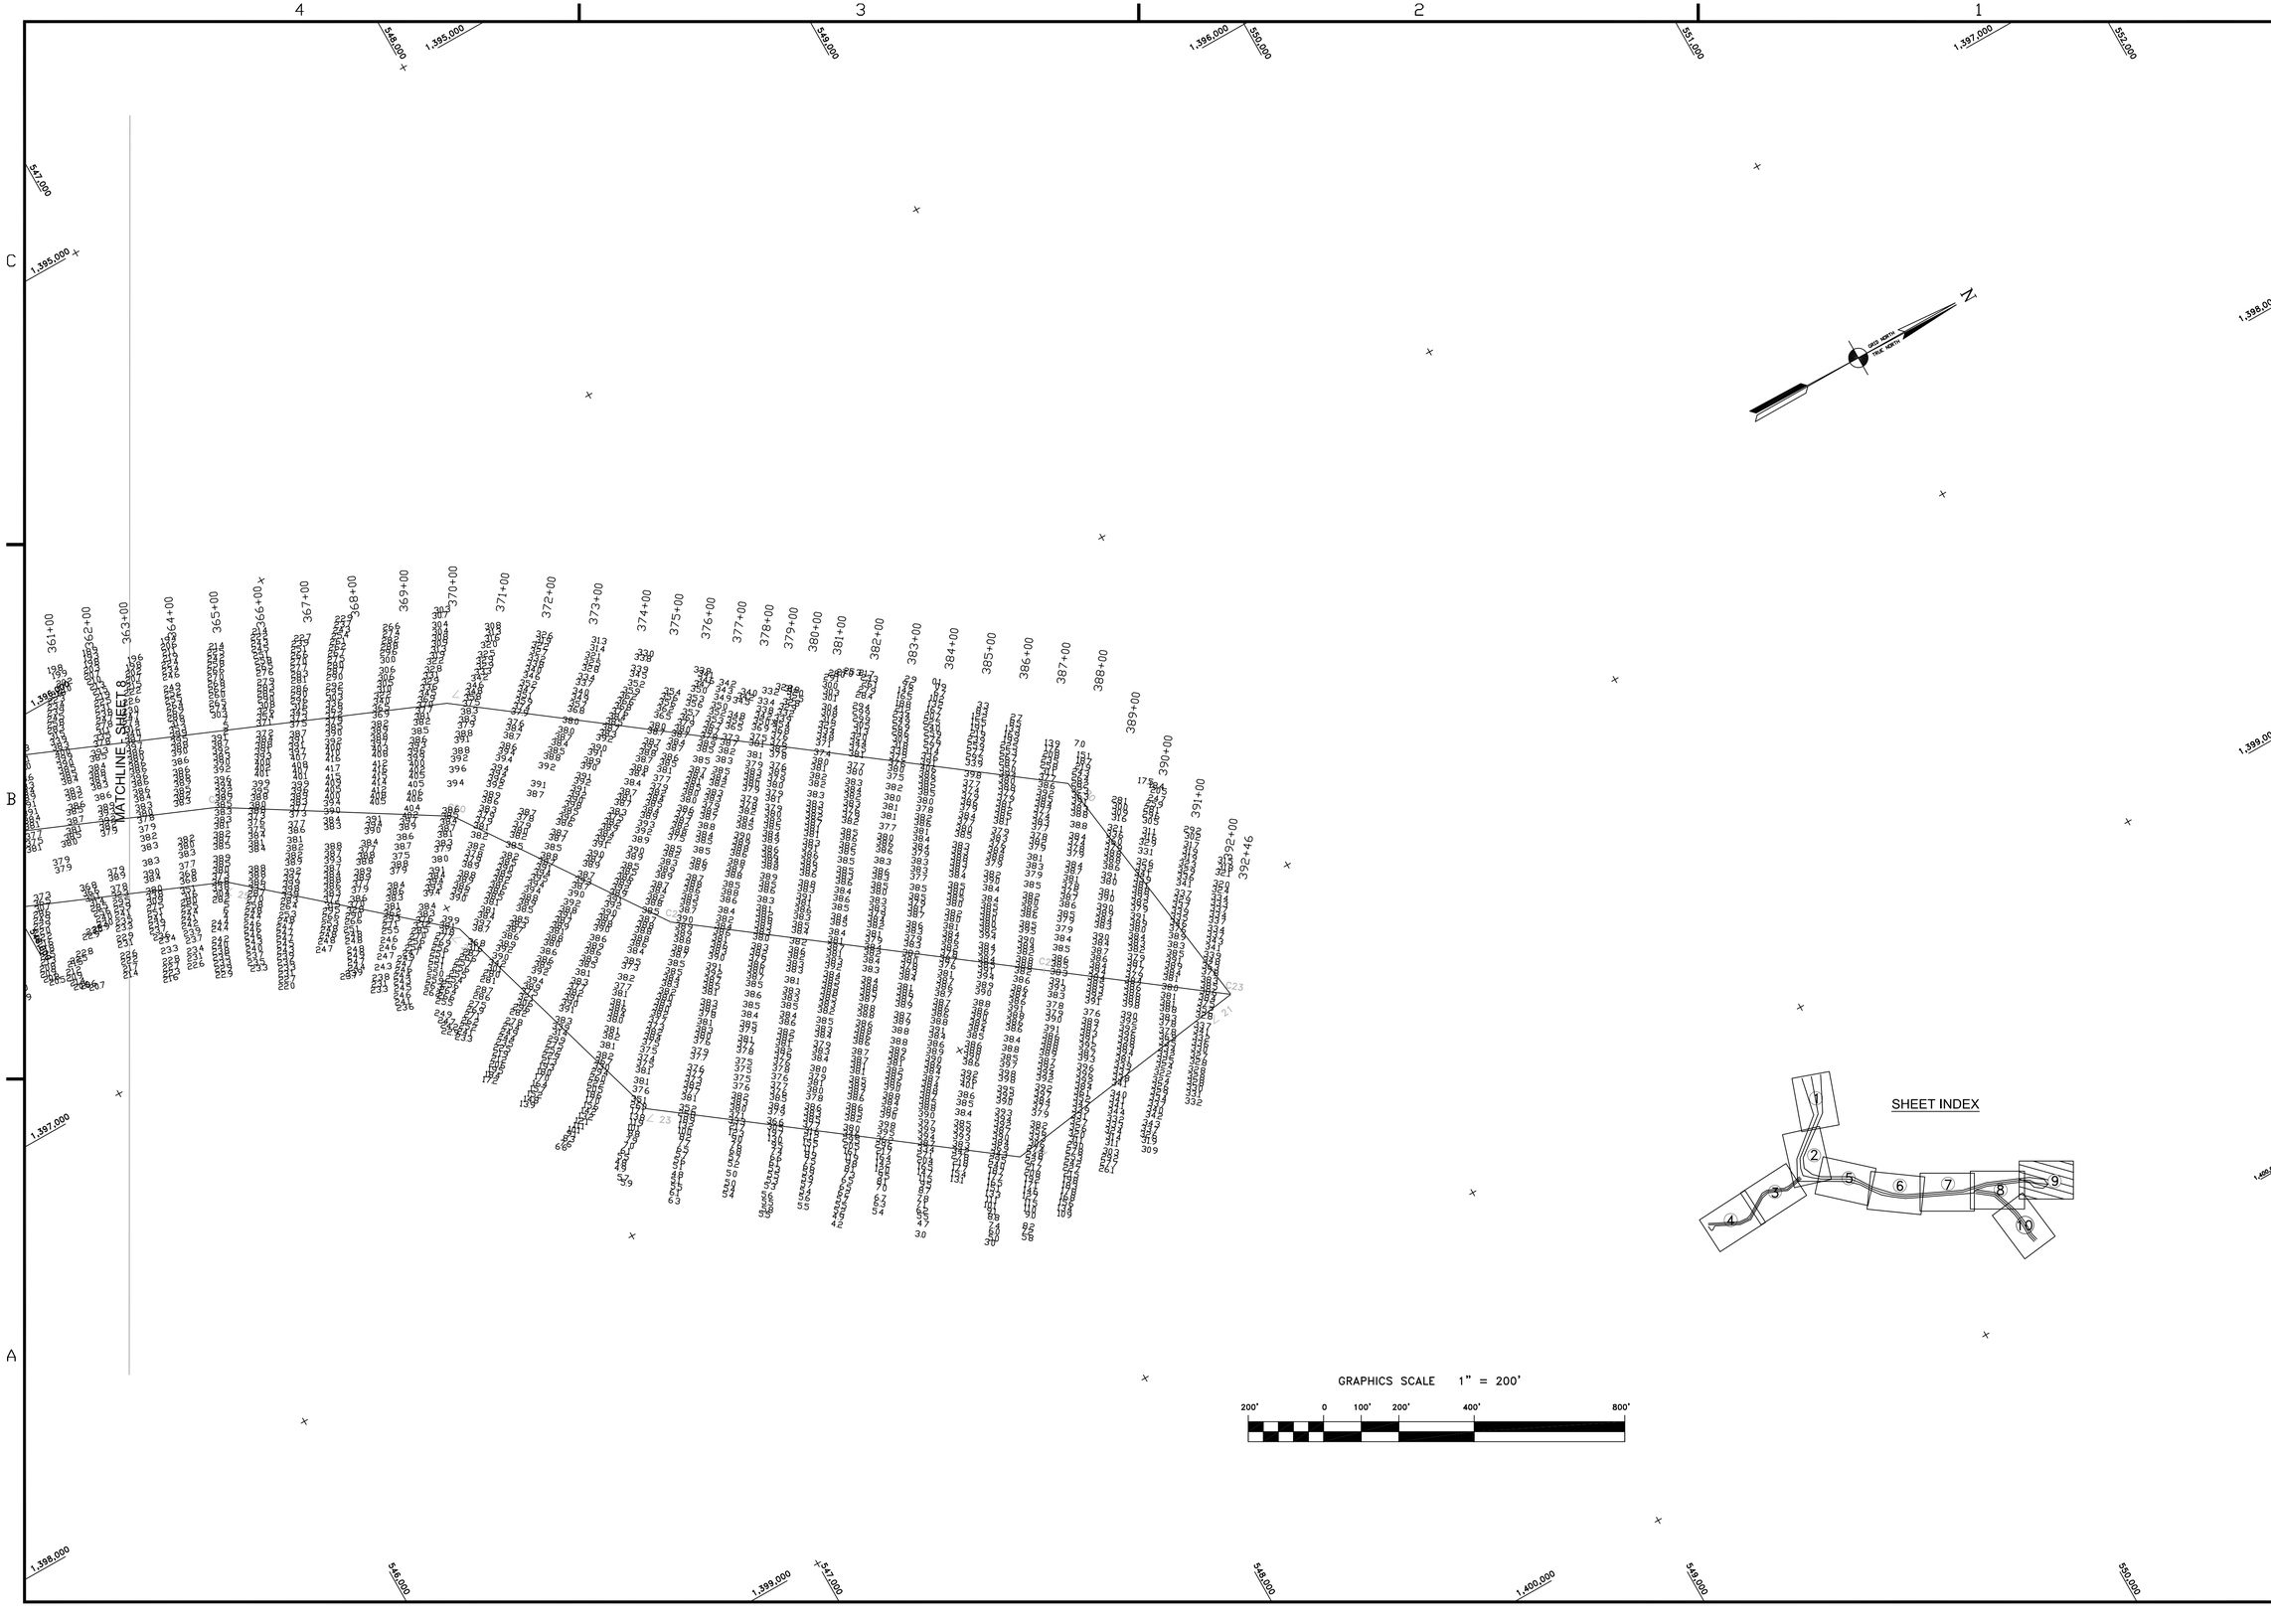

US Army Corps of Engineers
San Francisco District
333 Market Street
San Francisco, CA 94105

Mark	Description	Date	Appr.

SUBMITTED: TVW
DESIGNED BY:
CHECKED BY: PC
DRAWN BY: EWC
APPROVAL RECOMMENDED:
DATE: 07/29/2002
SHEET NO. 9 OF 10
DRAWING NO. X X XXX
Chief, Engineering Branch
APPROVED:
Chief, Engineering Technical & Services Div.
PREPARED UNDER THE DIRECTION OF
MICHAEL McCORMICK
LT. COLONEL, C.E., DISTRICT ENGINEER

HUMBOLDT COUNTY CALIFORNIA

HUMBOLDT BAY
SAMOA CHANNEL
CONDITION SURVEY
25–29 AUGUST & 7–13 SEPTEMBER 2000

Sheet reference number
C9