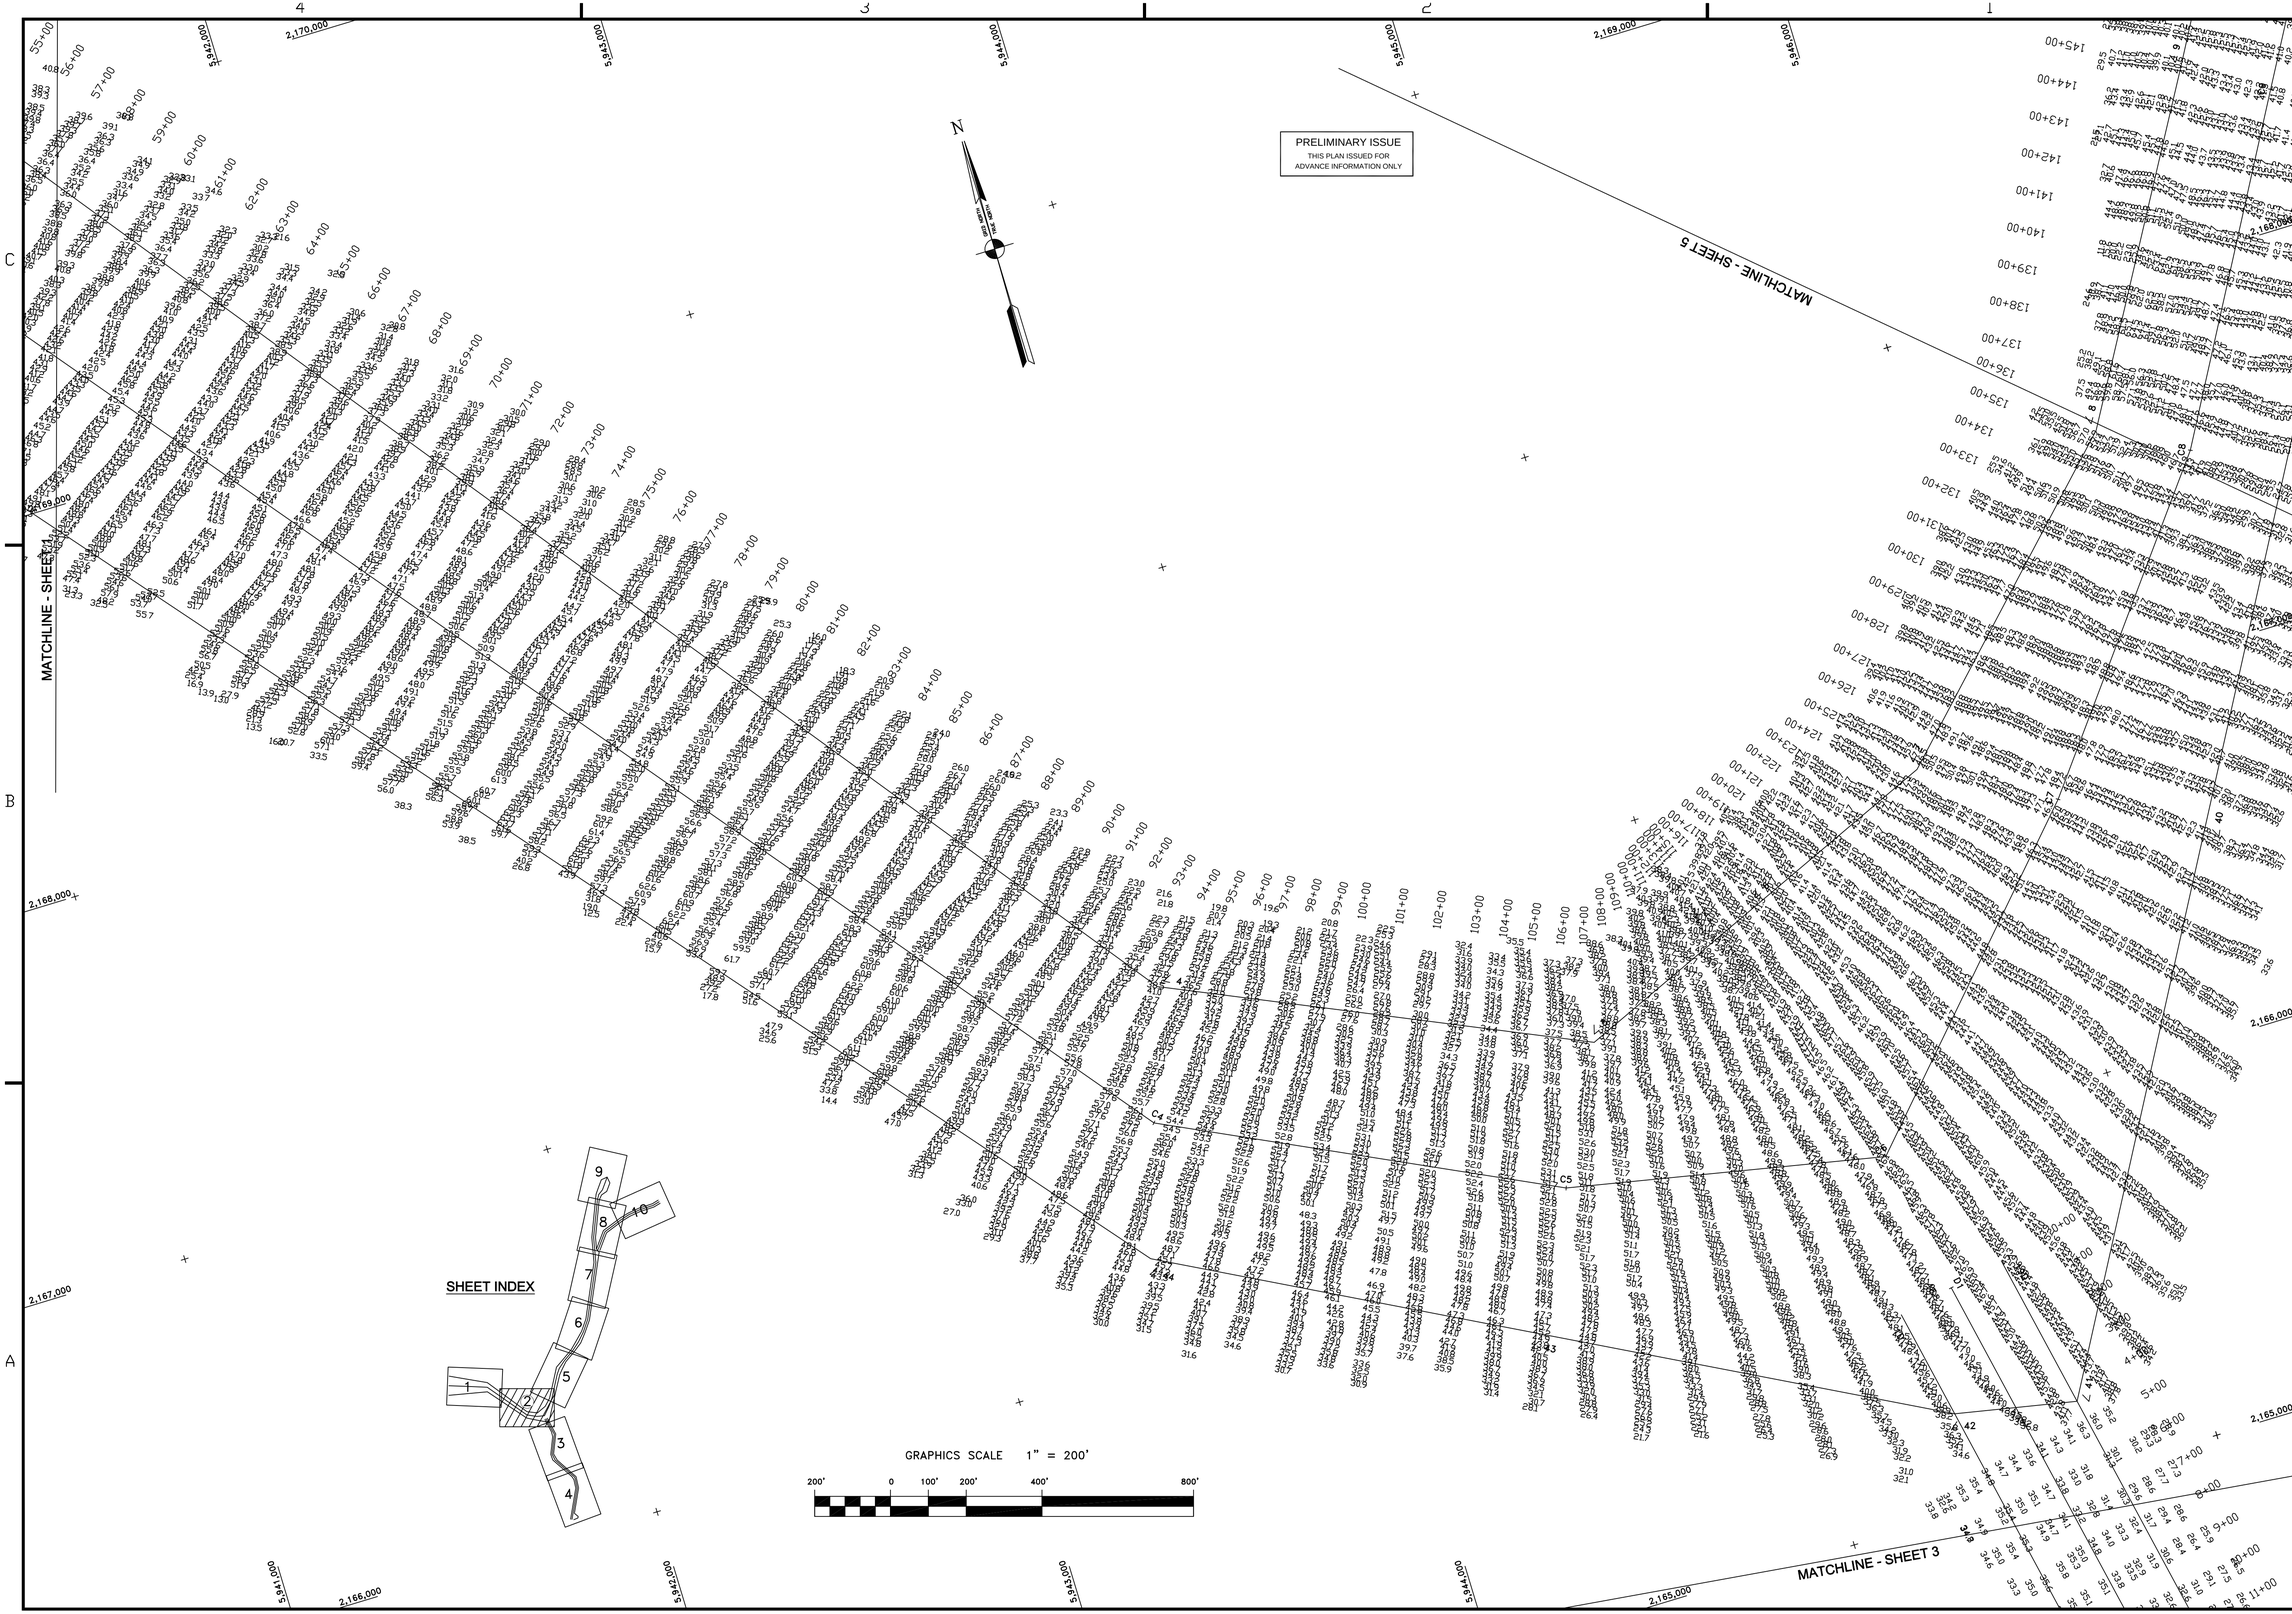

PRELIMINARY ISSUE
THIS PLAN ISSUED FOR ADVANCE INFORMATION ONLY

US Army Corps of Engineers
San Francisco District
333 Market Street
San Francisco, CA 94105

Mark	Description	Date	Appr.

SUBMITTED: TVW	DESIGNED BY: PC	CHECKED BY:	DRAWN BY: EWC
Hydro. Survey Section APPROVAL RECOMMENDED:	DATE: 7/17/2003	SHEET NO. 2 OF 10	DRAWING NO. 5 2 308
Chief, Engineering Branch APPROVED:	PREPARED UNDER THE DIRECTION OF MICHAEL McCORMICK LT. COLONEL, C.E., DISTRICT ENGINEER		
Chief, Engineering Architectural Service Div.			

HUMBOLDT COUNTY CALIFORNIA

HUMBOLDT BAY
BAR & ENTRANCE
FIELDS LANDING CHANNEL
PREDREDGE SURVEY
25–30 APRIL & 3, 20–24 MAY 2003

Sheet reference number
C2