PRELIMINARY ISSUE
THIS PLAN ISSUED FOR
ADVANCE INFORMATION ONLY

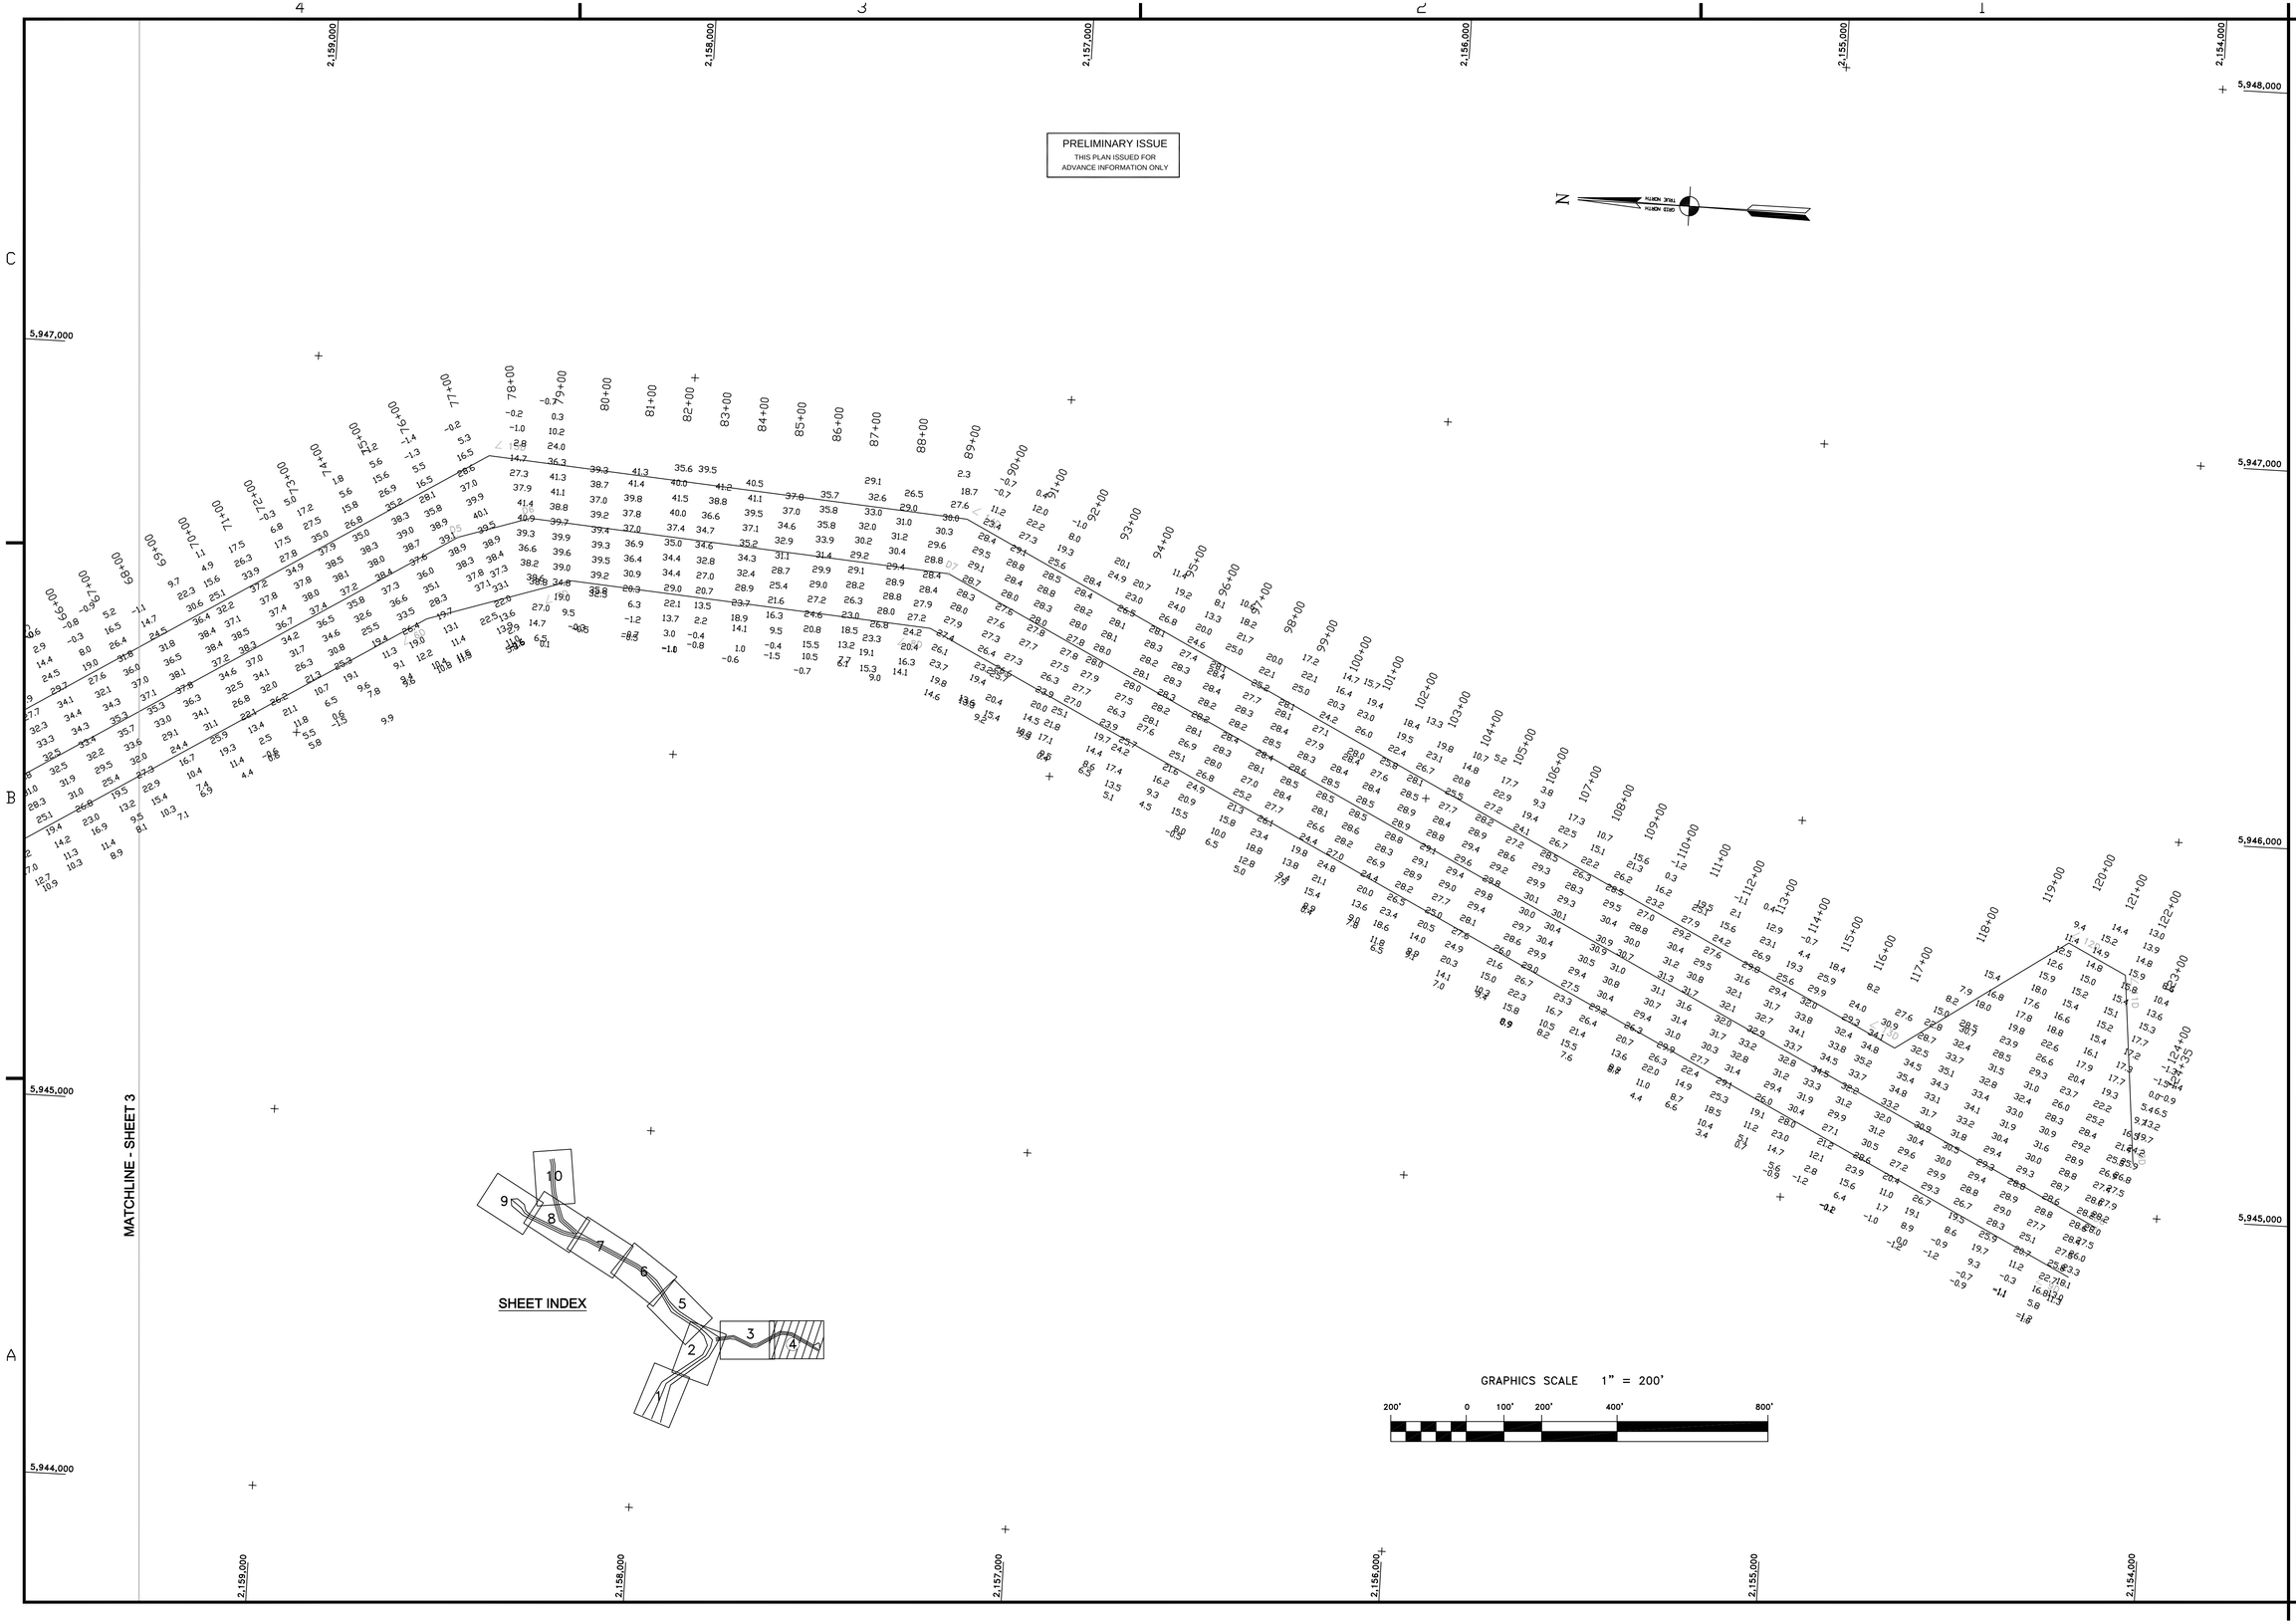


US Army Corps of Engineers
San Francisco District
333 Market Street
San Francisco, CA 94105

| Mark | Description | Date | Appr. |
|---|---|---|---|
| | | | |

| | | | |
|---|---|---|---|
| DESIGNED BY: | CHECKED BY: PC | DRAWN BY: EWC | |
| DATE: 7/17/2003 | SHEET NO. 4 OF 10 | DRAWING NO. 5 | 2 308 |

PREPARED UNDER THE DIRECTION OF
MICHAEL McCORMICK
LT. COLONEL, C.E., DISTRICT ENGINEER

SUBMITTED: TVW
Hydro. Survey Section
APPROVAL RECOMMENDED:
Chief, Engineering Branch
APPROVED:
Chief, Engineering Technical & Services Div.

CALIFORNIA
HUMBOLDT COUNTY

# HUMBOLDT BAY
BAR & ENTRANCE
FIELDS LANDING CHANNEL
PREDREDGE SURVEY
25-30 APRIL & 3, 20-24 MAY 2003

Sheet reference number
C4