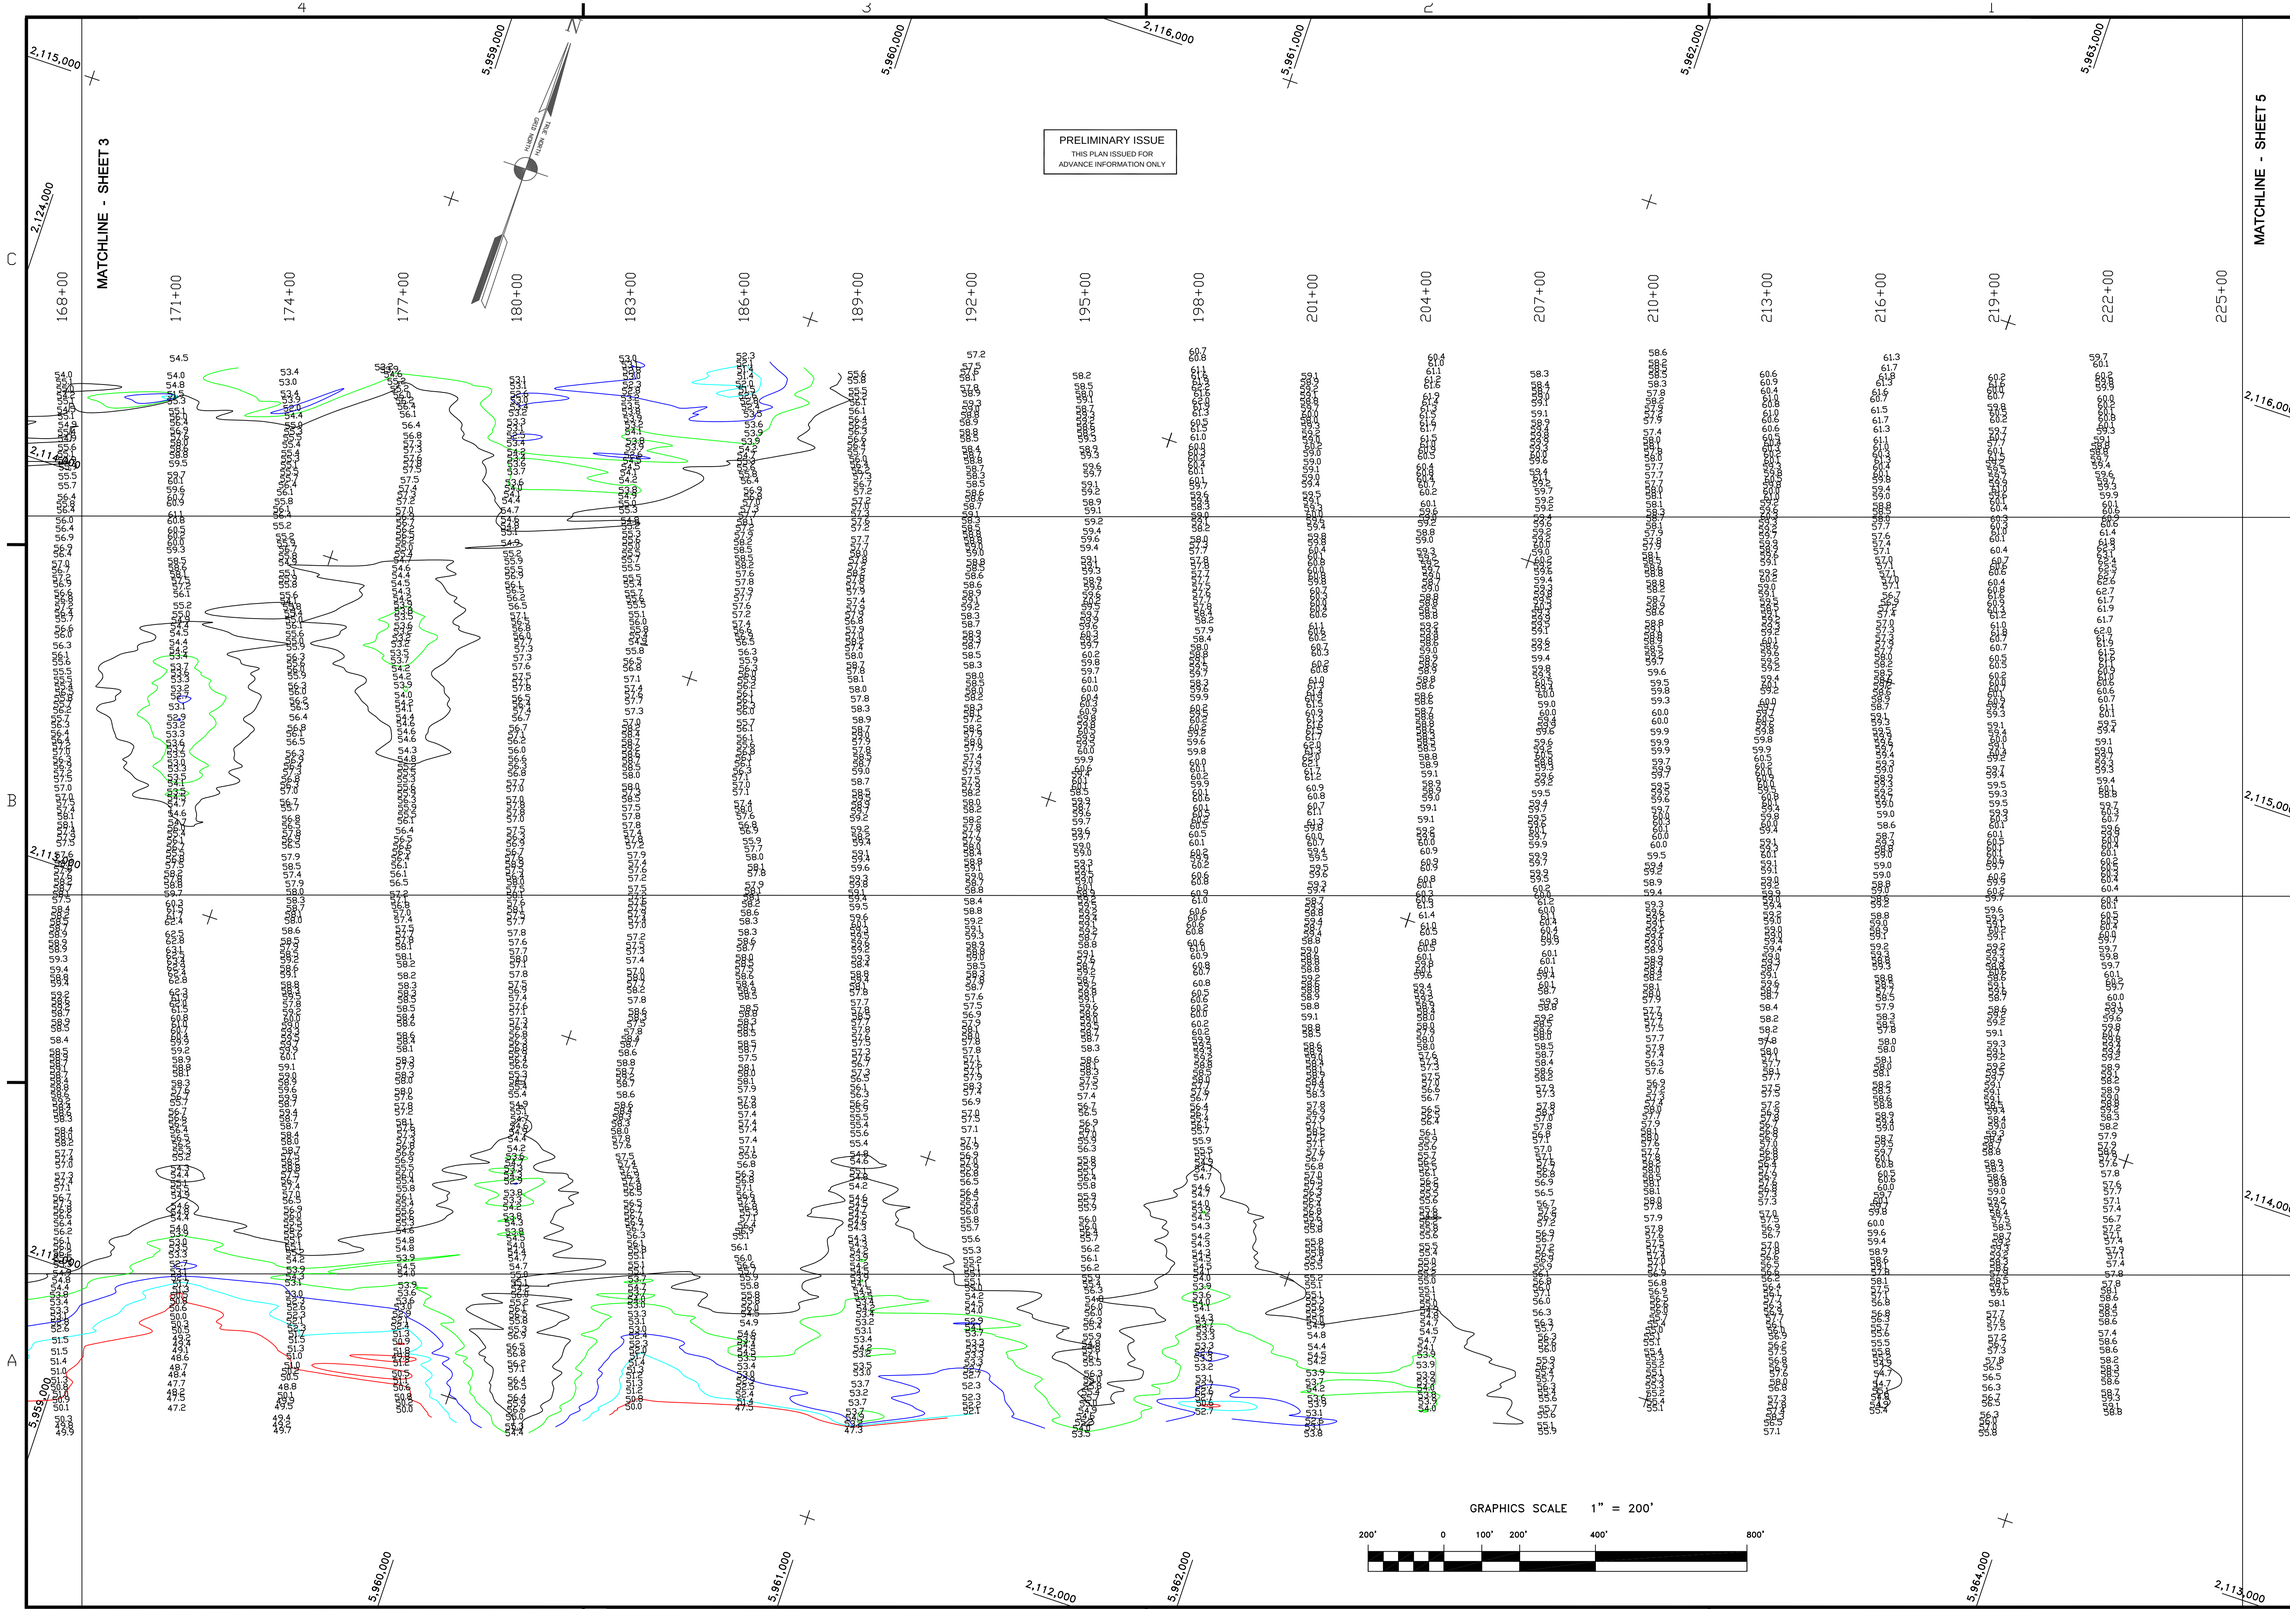

US Army Corps of Engineers

San Francisco District
333 Market Street
San Francisco, CA 94105

Mark	Description	Date	Appr.

DESIGNED BY:	CHECKED BY:	DRAWN BY:	
	TYW	EWC	
DATE:	SHEET NO.	DRAWING NO.	
4/8/2003	4 OF 5	1 2	642

PREPARED UNDER THE DIRECTION OF
MICHAEL McCORMICK
LT. COLONEL, C.E., DISTRICT ENGINEER

SUBMITTED: PC
Hydro Survey Section
APPROVAL RECOMMENDED:

Chief, Engineering Branch
APPROVED:

Chief, Engineering Technical & Services Div.

SAN FRANCISCO BAR CALIFORNIA

SAN FRANCISCO MAINSHIP CHANNEL
CONDITION SURVEY
27-28 MARCH 2003

Sheet reference number

C4