PRELIMINARY ISSUE
THIS PLAN ISSUED FOR
ADVANCE INFORMATION ONLY

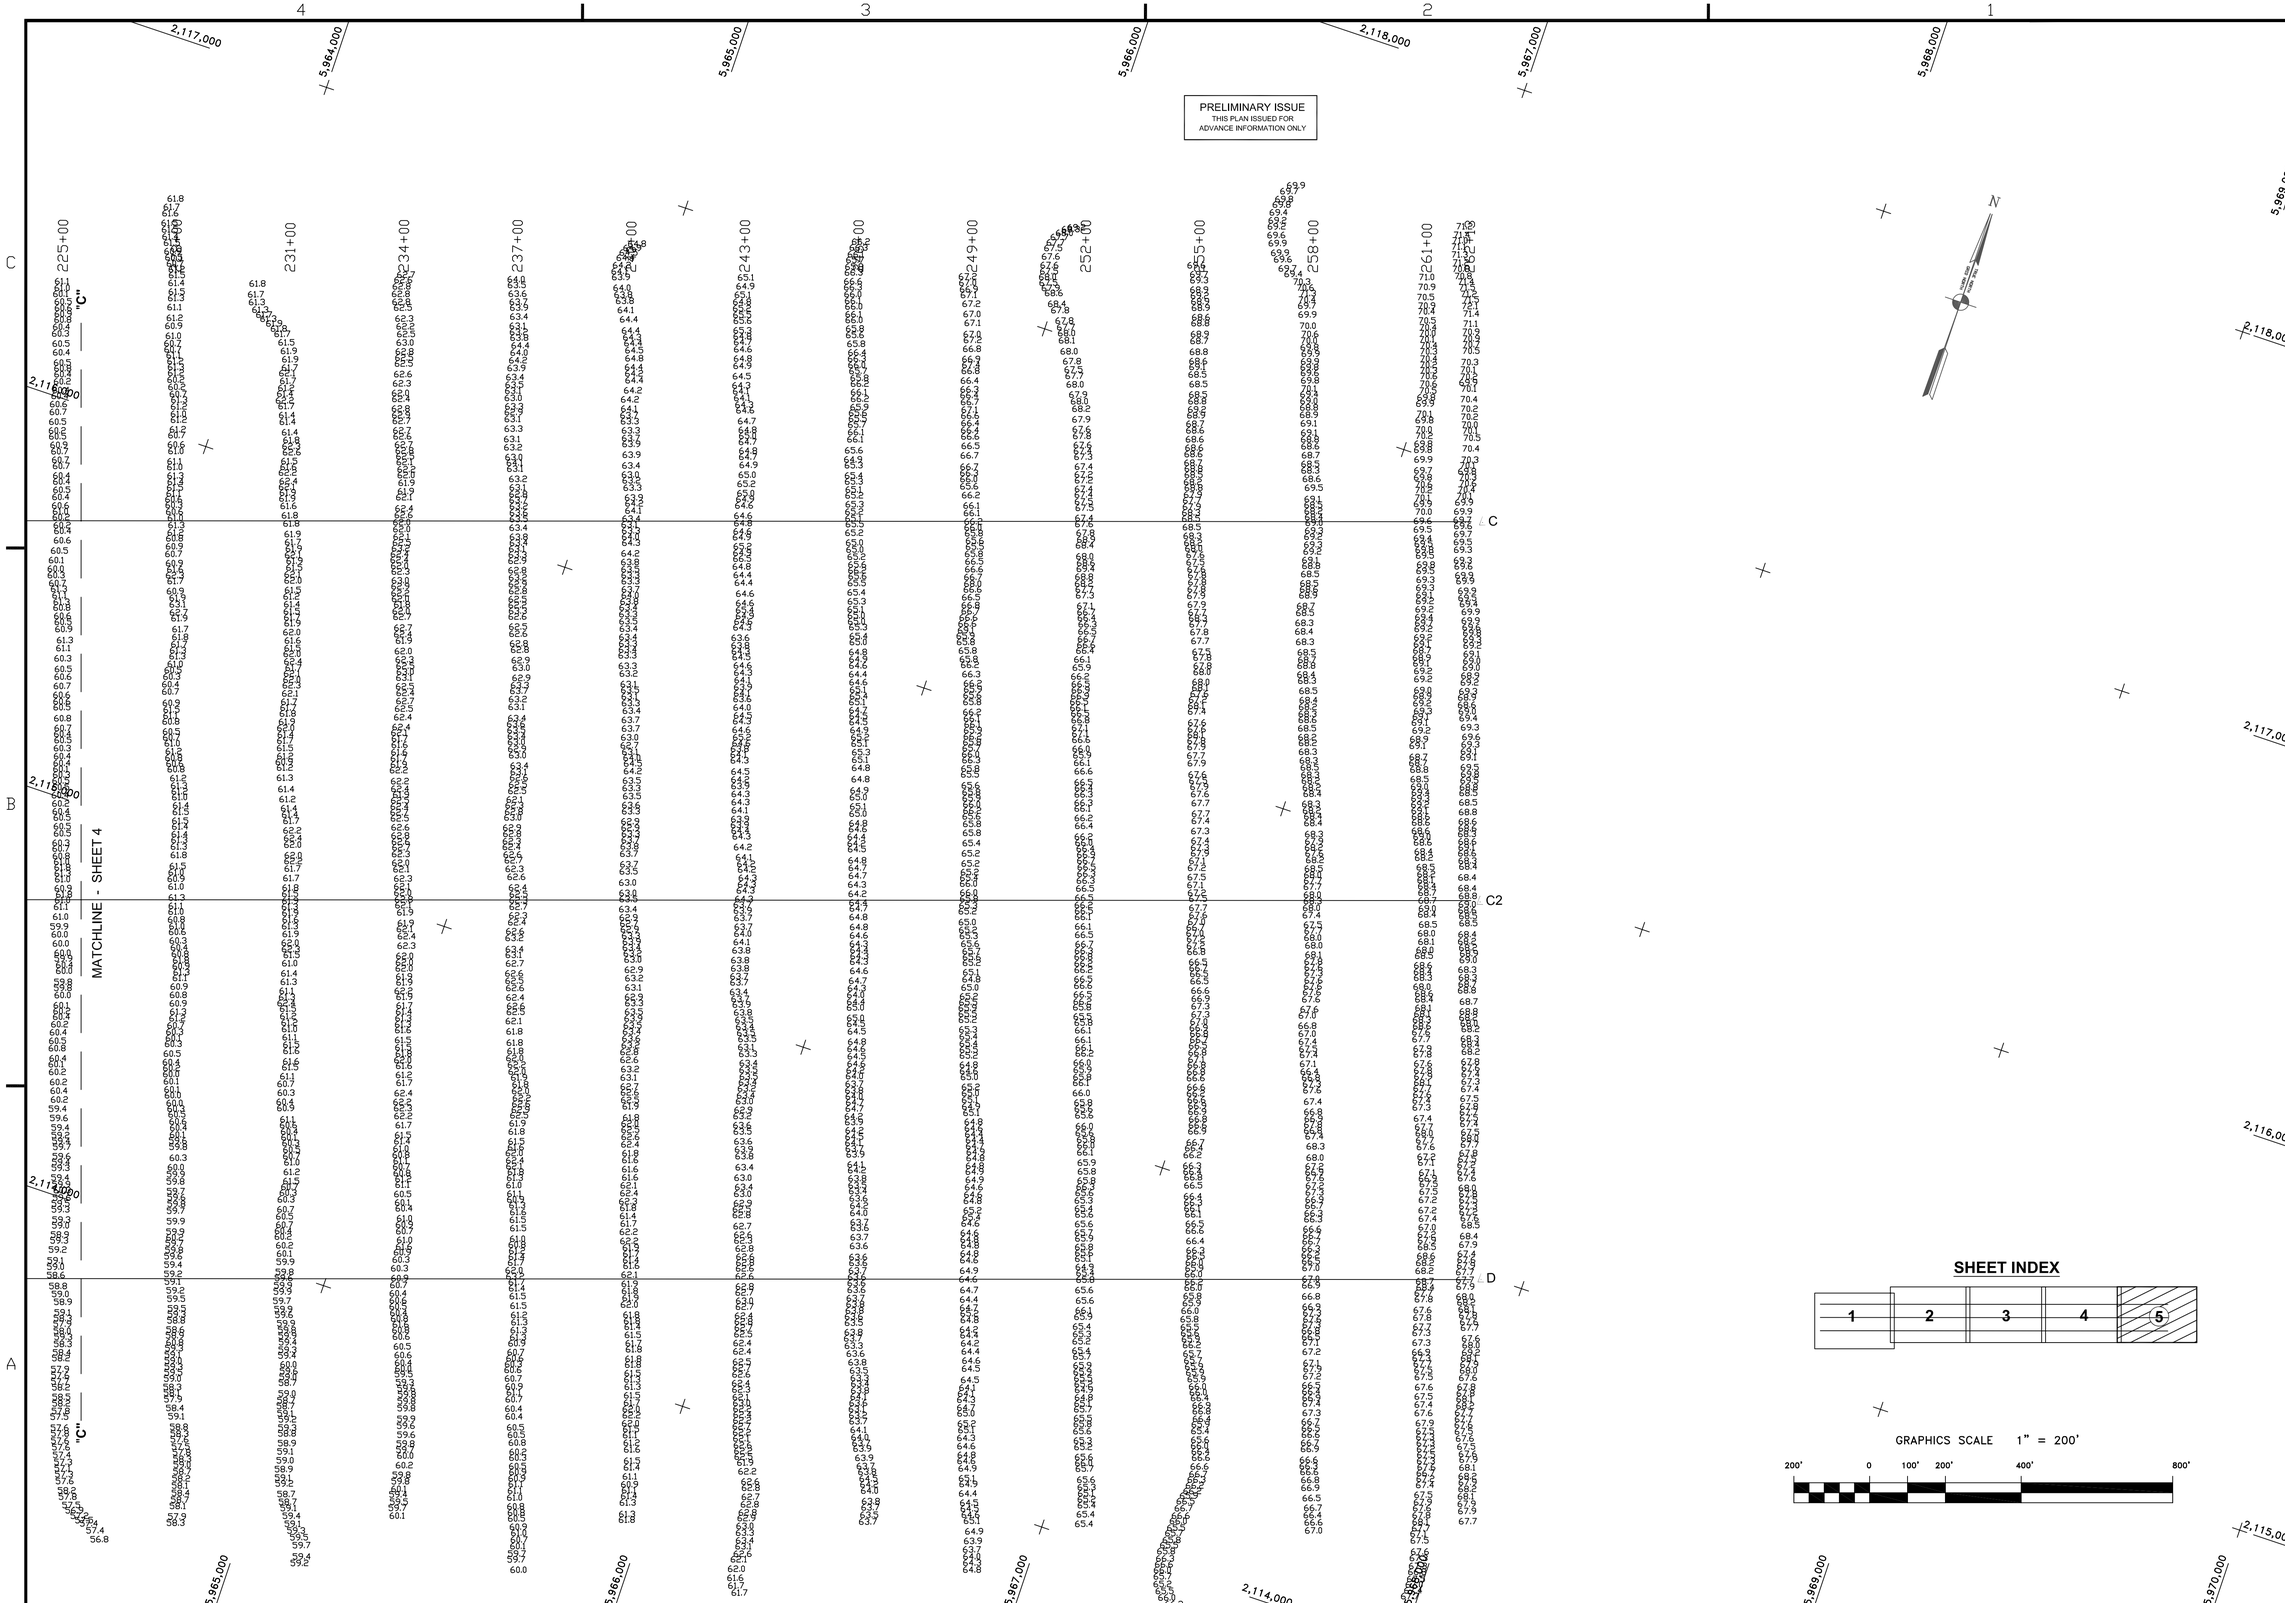

SHEET INDEX

GRAPHICS SCALE 1" = 200'

200' 0 100' 200' 400' 800'

US Army Corps of Engineers
San Francisco District
333 Market Street
San Francisco, CA 94105

Mark	Description	Date	Appr.

SUBMITTED:	DESIGNED BY:	CHECKED BY:	DRAWN BY:
Hydro Survey Team Leader		TVW	
APPROVAL RECOMMENDED:	DATE:	SHEET NO.	DRAWING NO.
	4/25/2006	5 OF 5	1 2 683
Chief, Technical Support Section	PREPARED UNDER THE DIRECTION OF		
APPROVED:	PHILIP T. FEIR		
Chief, Construction Branch	LT. COLONEL, C.E., DISTRICT ENGINEER		

CALIFORNIA

SAN FRANCISCO BAR

SAN FRANCISCO MAINSHIP CHANNEL
CONDITION SURVEY
18–19 APRIL 2006

Sheet reference number
C5